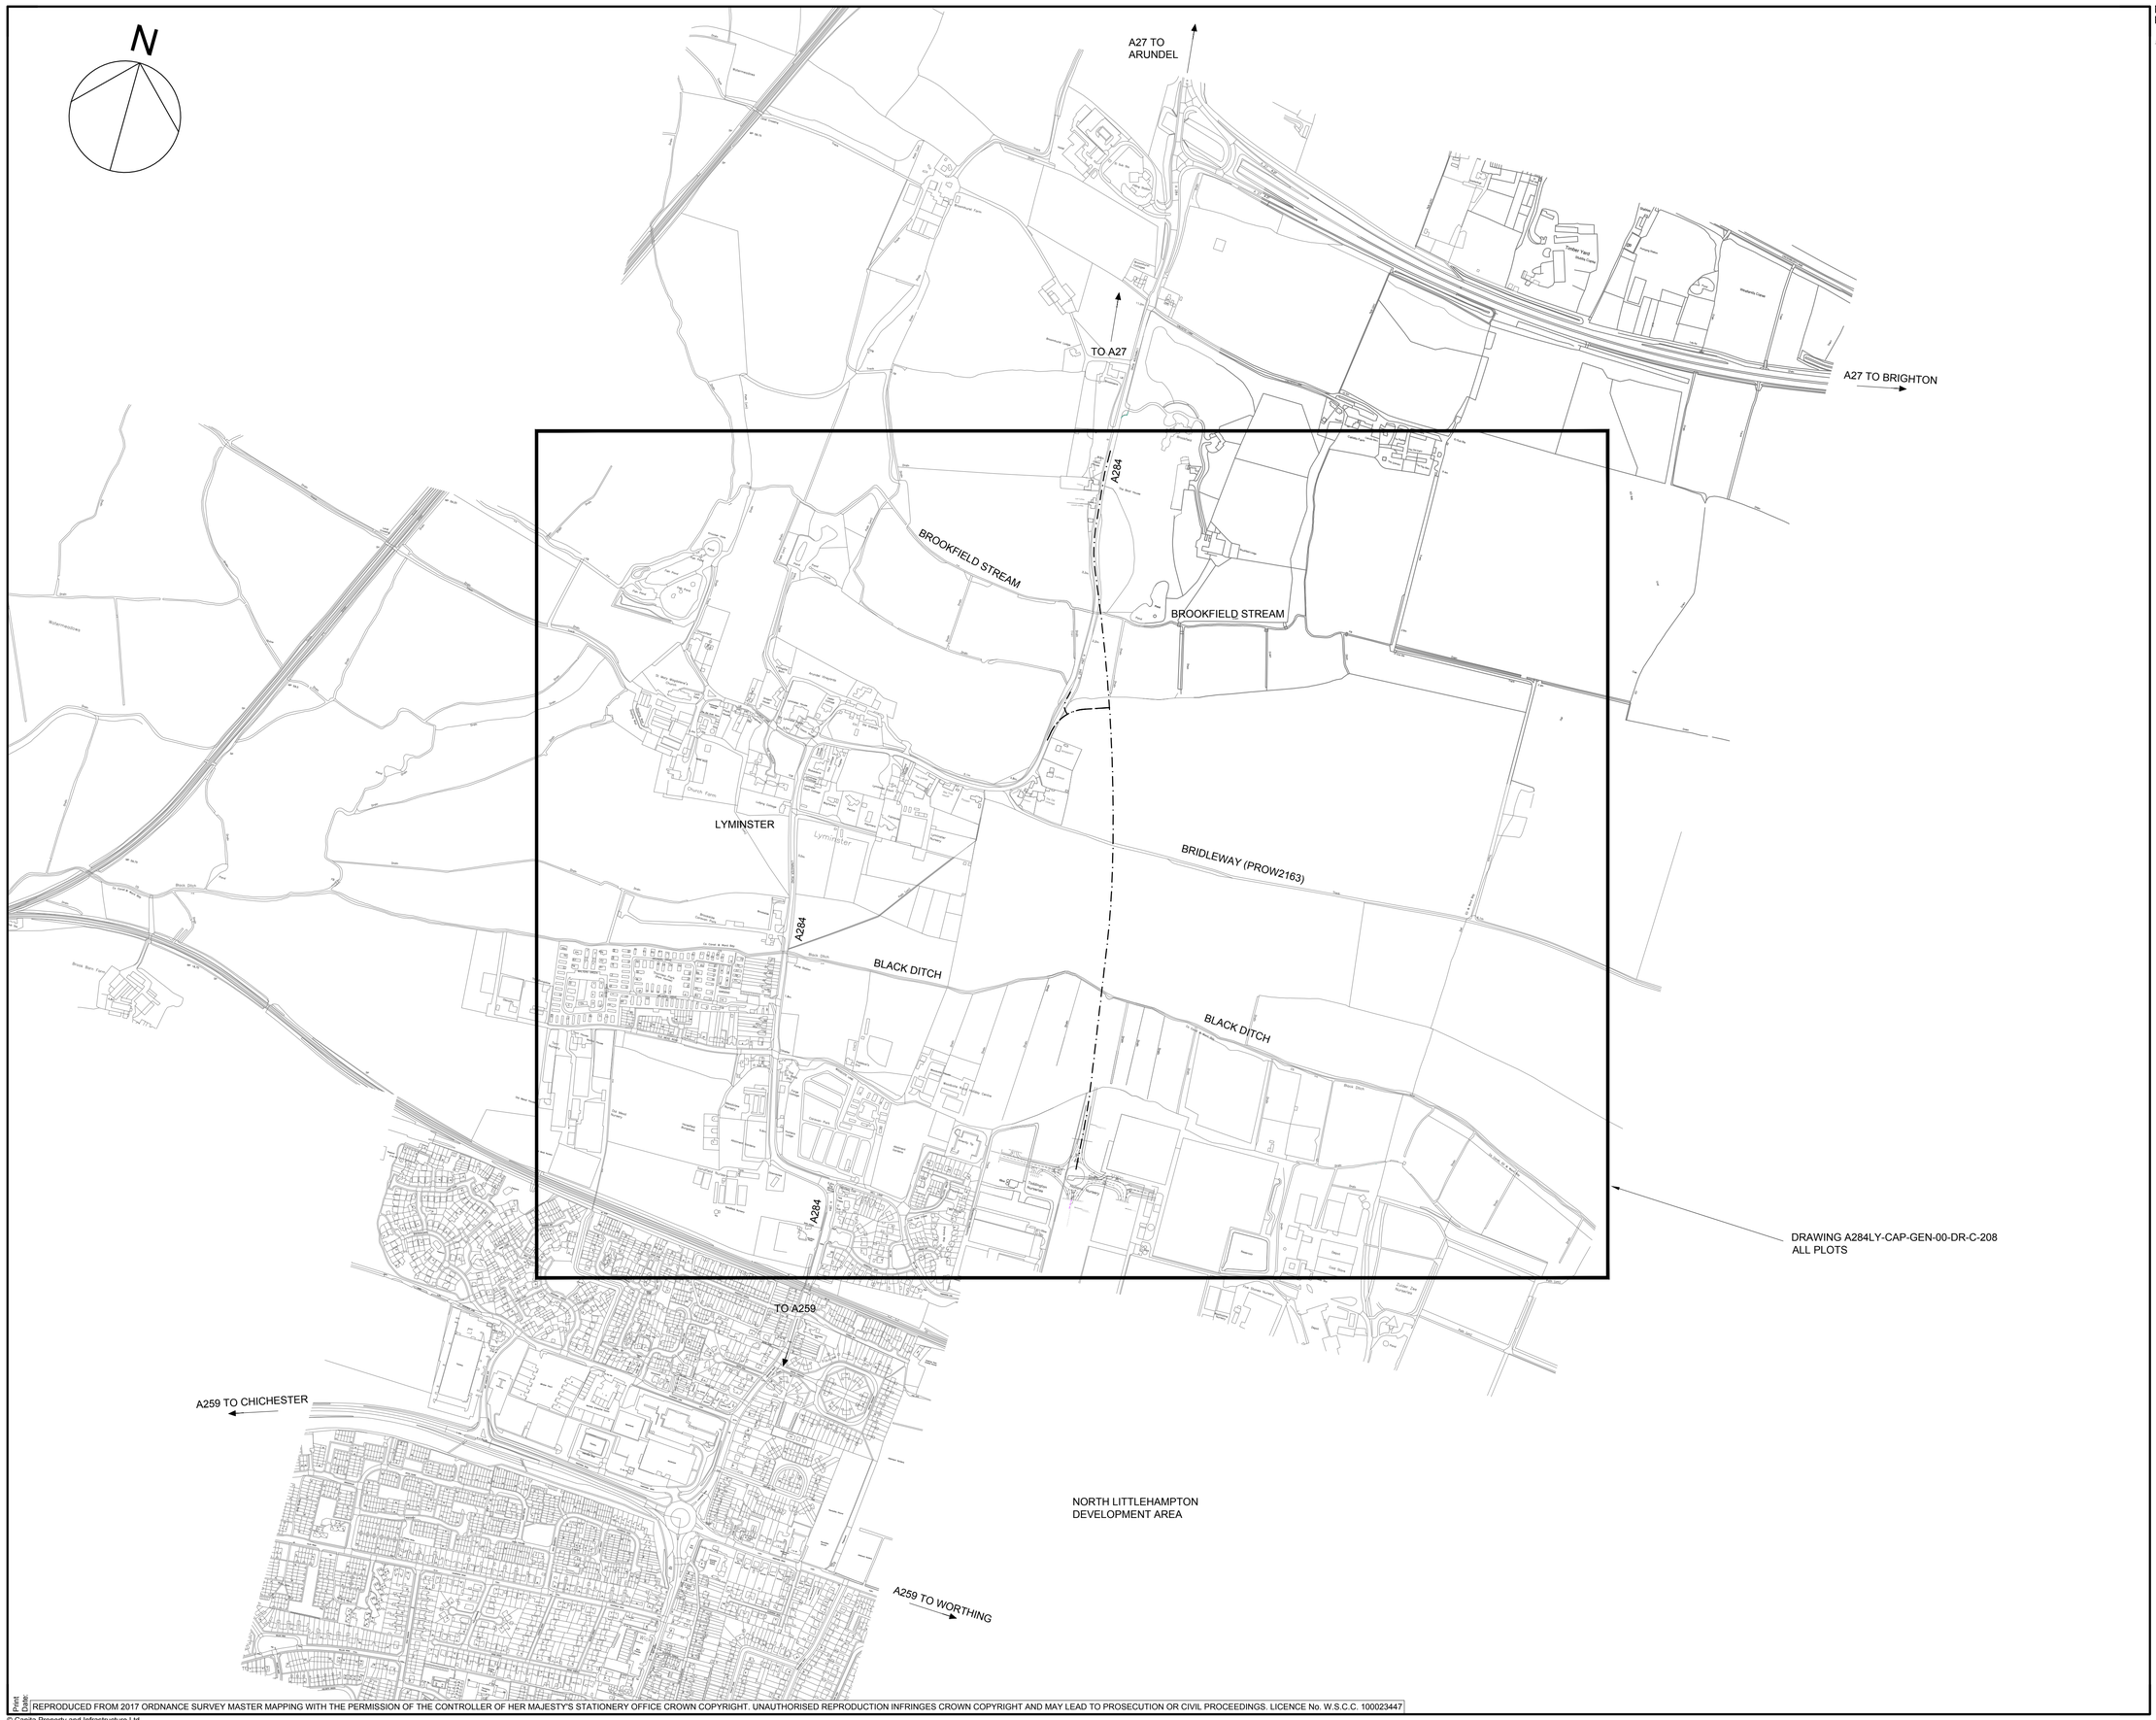

NOTES:
KEY:

APPROX CENTRE LINE OF NEW BYPASS

Rev	Drwn	Chk'd	Apprd	Description	Date
P03	DPH	AJB	AJB	TITLE BLOCK UPDATED	29-JAN-20
P02	DPH	AJB	AJB	UPDATED FOR WSCC COMMENTS	21-JAN-20
P01	DPH	AJB	AJB	First Issue for CPO	19-DEC-19

Purpose of Issue: For CPO

Status: S4

Classification: Public

Client: west sussex county council / Jackson

Project: Lyminster Bypass

Drawing: Map referred to in The West Sussex County Council (A284 Lyminster Bypass (North)) Compulsory Purchase Order 2020

Scale @	Drawn	Checked	Approved
A1 1:5000 A3 NTS	DPH	AJB	AJB

Project No.	Date
CS091519	18-DEC-19

Drawing Identifier (BS1192 Compliant)
Project - Originator - Zone - Level - File Type - Role - Number: A284LY-CAP-GEN-00-DR-C-0209
Revision: P03

CAPITA
Highways
Capita House, Wood Street,East Grinstead, RH19 1UU
01342 327161
www.capitaproperty.co.uk
Capita Property and Infrastructure Ltd.

Print Date:
REPRODUCED FROM 2017 ORDNANCE SURVEY MASTER MAPPING WITH THE PERMISSION OF THE CONTROLLER OF HER MAJESTY'S STATIONERY OFFICE CROWN COPYRIGHT. UNAUTHORISED REPRODUCTION INFRINGES CROWN COPYRIGHT AND MAY LEAD TO PROSECUTION OR CIVIL PROCEEDINGS. LICENCE No. W.S.C.C. 100023447
© Capita Property and Infrastructure Ltd

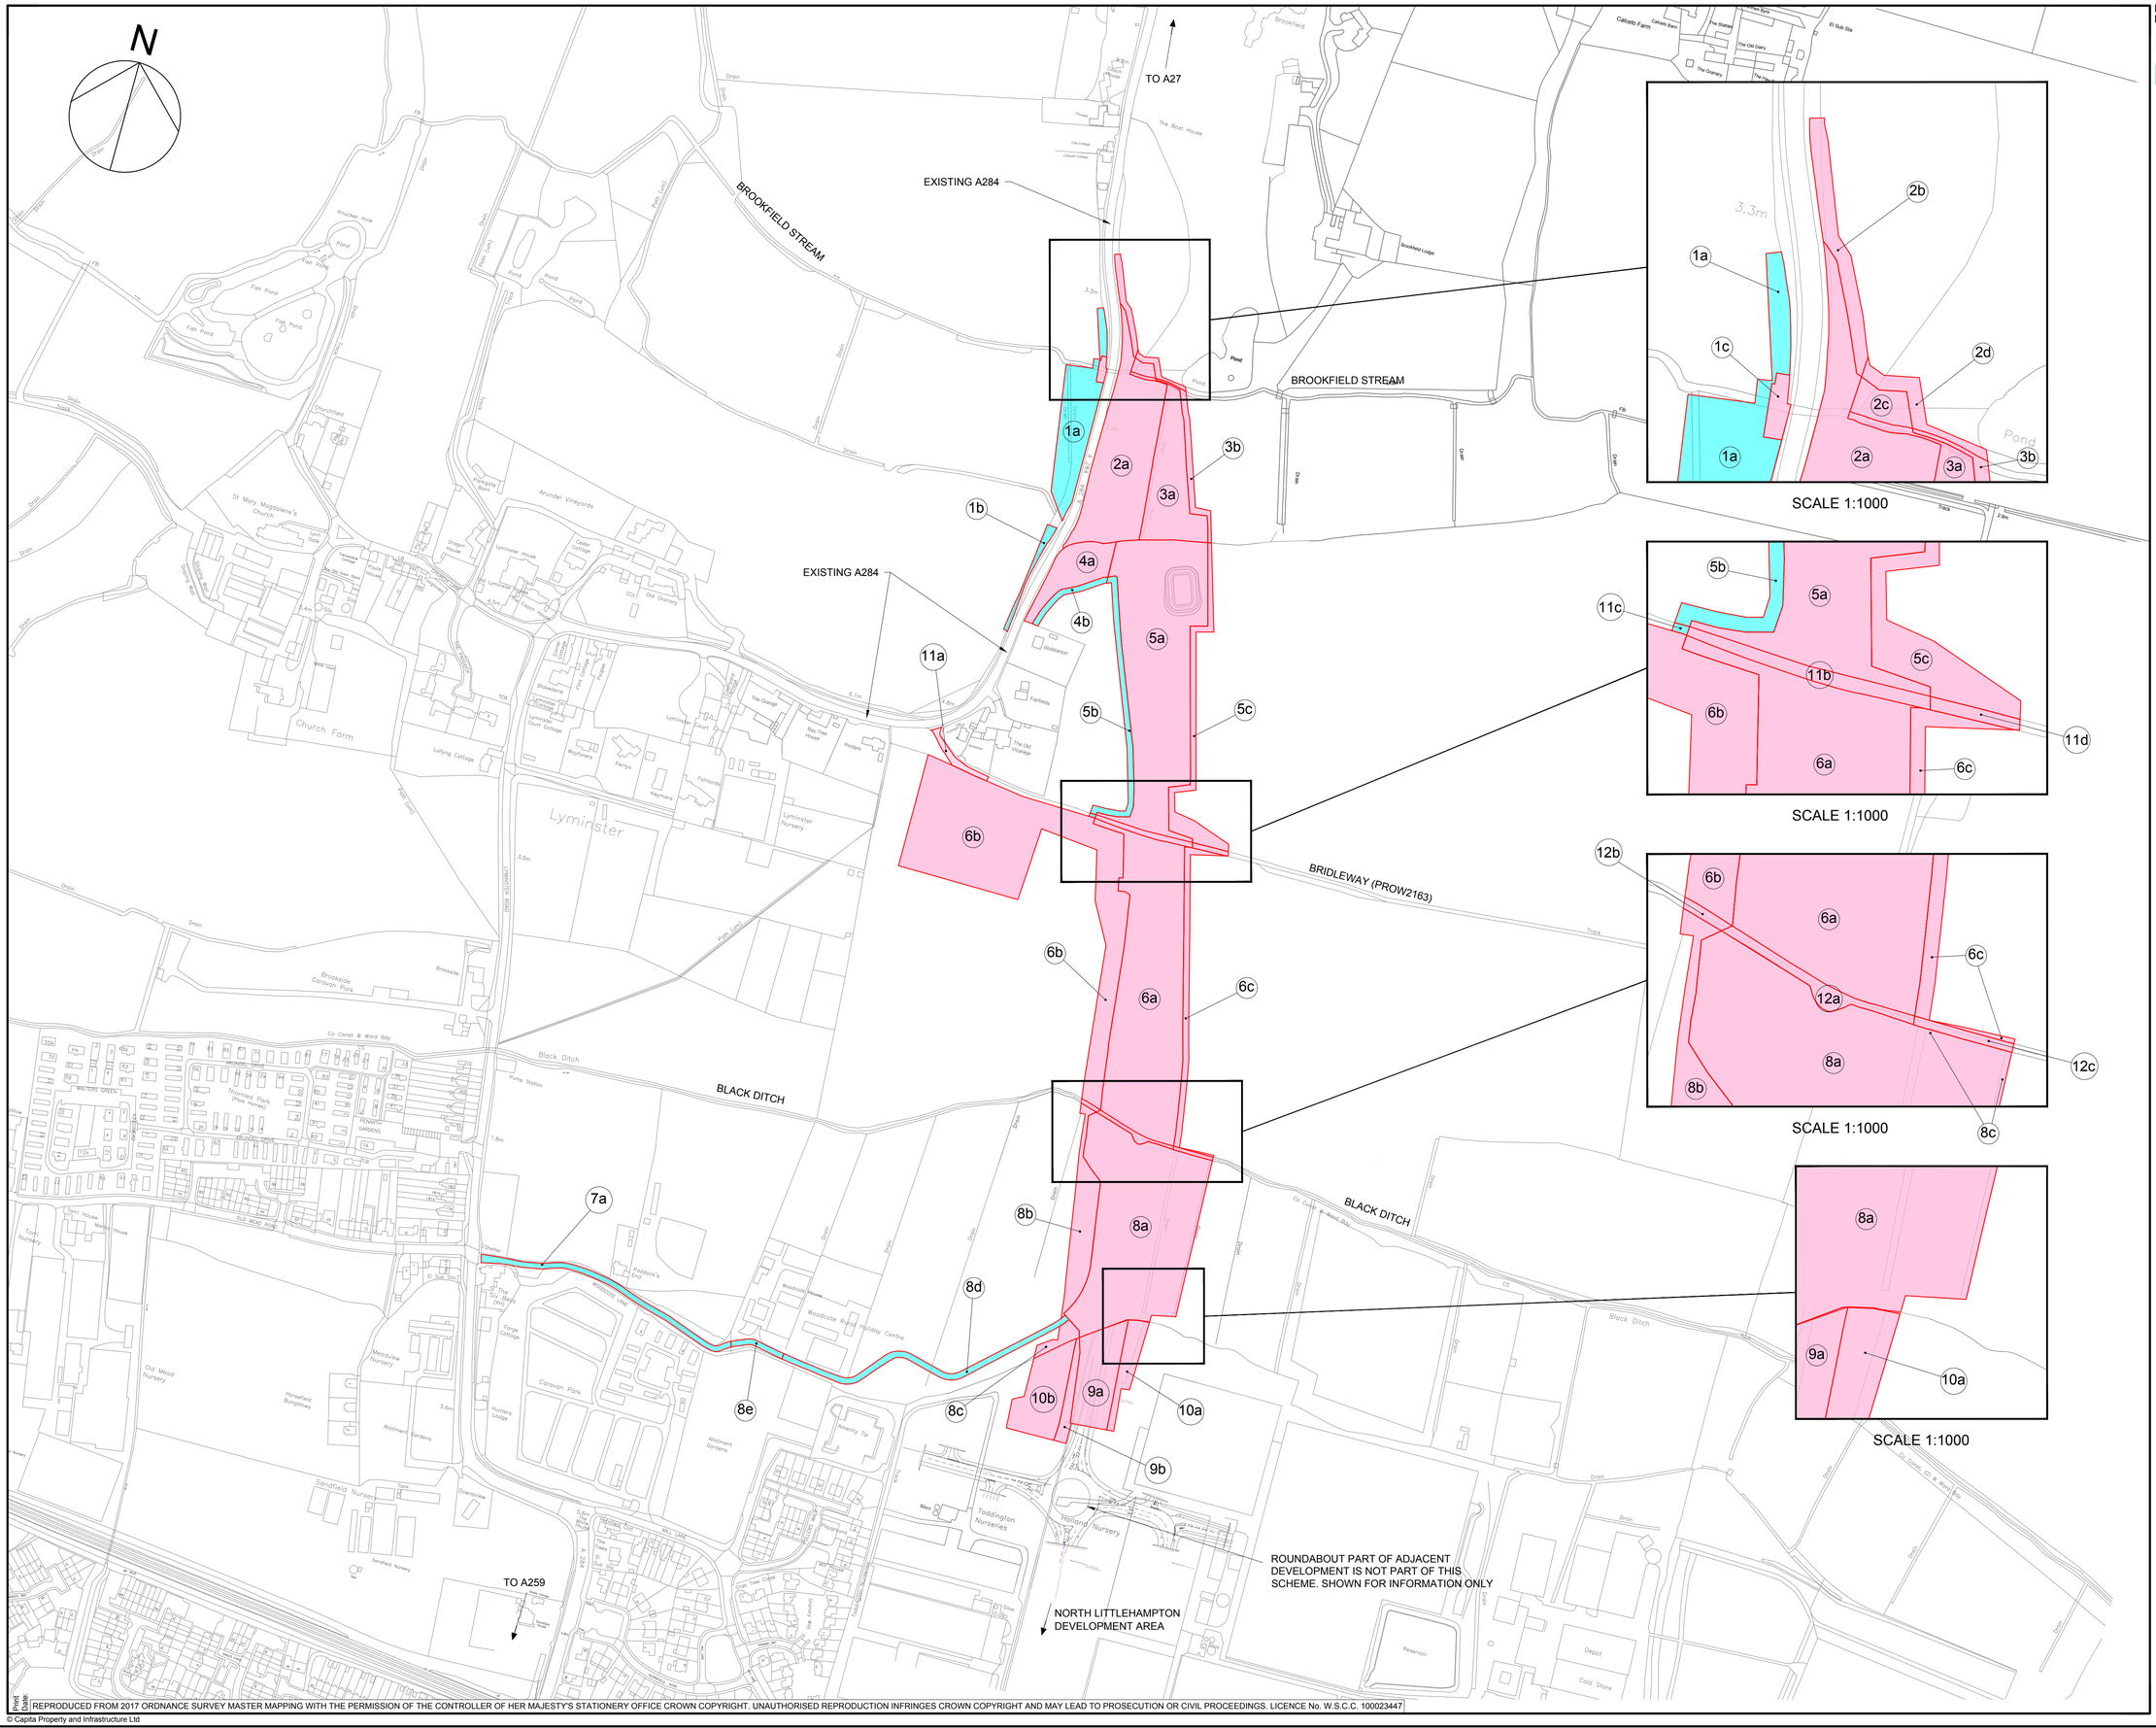

NOTES:
KEY:

- LAND TO BE ACQUIRED
- RIGHTS TO BE ACQUIRED
- CPO BOUNDARY

Rev	Drwn	Chk'd	App'd	Description	Date
P13	DPH	AJB	AJB	Parcel 8c merged with 8a. 8e & 8f renumbered 8c & 8e resp.	21-AUG-20
P12	DPH	GL	GL	Parcel 6d merged with 6b.	04-AUG-20
P11	DPH	AJB	AJB	Parcel 8g merged with 8b. Parcel 8h merged with 8e	30-JUL-20
P10	DPH	AJB	AJB	Parcels 12b and 12c Redesignated Pink	10-JUL-20
P09	DPH	AJB	AJB	Parcels 2b, 2d, 3b, 5c, 6b, 6c, 8b, 8c, 8e, 10a & 11d Redesignated Pink.	07-JUL-20
P08	DPH	AJB	AJB	WSCC COMMENTS. Parcel 12 added. Mods to Parcel 1c	14-FEB-20
P07	DPH	AJB	AJB	TITLE BLOCK UPDATED	28-JAN-20
P06	DPH	AJB	AJB	UPDATED FOR WSCC COMMENTS	21-JAN-20
P05	DPH	AJB	AJB	UPDATED FOR WSCC COMMENTS	19-DEC-19
P04	DPH	AJB	AJB	UPDATED FOR WSCC COMMENTS	12-DEC-19
P03	DPH	AJB	AJB	Minor Amendments	09-JUL-19
P02	DPH	AJB	AJB	For CPO	13-JUN-19
P01	DPH	AJB	AJB	First Issue for CPO	19-DEC-19

Purpose of Issue
For CPO

Status
S4

Classification
Public

Client
west sussex county council
Jackson

Project
Lyminster Bypass

Drawing
Map referred to in The West Sussex County Council (A284 Lyminster Bypass (NORTH)) Compulsory Purchase Order 2020

Scale @	Drawn	Checked	Approved
A1 1:2500 A3 NTS	IL	AJB	AJB

Project No.	Date
CS091519	22-MAY-19

Drawing Identifier
Project - Originator - Zone - Level - File Type - Role - Number
A284LY-CAP-GEN-00-DR-C-0208

BS1192 Compliant
Revision
P13

CAPITA
Highways
Capita House, Wood Street,East Grinstead, RH19 1UU
01342 327161
www.capitaproperty.co.uk
Capita Property and Infrastructure Ltd.

Print Date:
REPRODUCED FROM 2017 ORDNANCE SURVEY MASTER MAPPING WITH THE PERMISSION OF THE CONTROLLER OF HER MAJESTY'S STATIONERY OFFICE CROWN COPYRIGHT. UNAUTHORISED REPRODUCTION INFRINGES CROWN COPYRIGHT AND MAY LEAD TO PROSECUTION OR CIVIL PROCEEDINGS. LICENCE No. W.S.C.C. 100023447
© Capita Property and Infrastructure Ltd