TRAFFIC REGULATION ORDER (TRO) CONSULTATION

CRW8047RC – Crawley: CPZ Amendments

11/11/26 – 2/12/26

Contents

Notice	Page 2
Statement of Reasons	Page 3
Draft Order	Page 5
Plans - existing & proposed	Page 9-42

WEST SUSSEX COUNTY COUNCIL
((CRAWLEY BOROUGH) (PARKING PLACES AND TRAFFIC REGULATION) (CONSOLIDATION) ORDER 2010)
(CPZ REVIEW AMENDMENT) ORDER 202*

NOTICE is hereby given that West Sussex County Council propose to make a permanent Order under the provisions of the Road Traffic Regulation Act 1984, the effect of which will be to:-

(i) Introduce additional permit holders parking on the west side of Denne Road and on the west side of Monksfield in place of disabled bays; and
(ii) Introduce a length of prohibition of waiting at any time (double yellow lines) on the south side of Gales Drive in place of a disabled bay; and
(iii) Introduce a length of double yellow lines on the east side of Pearson Road in place of permit holders parking; and
(iv) Introduce lengths of double yellow lines on the south-west side of Hazelwick Road, on the south-east side of North Road and on the west side of Woodfield Road; and
(v) Introduce lengths of single yellow line prohibiting waiting between 9am and 5pm Monday to Saturday on the north-east side of Woolborough Close; and
(vi) Introduce a length of single yellow line prohibiting waiting between 9am and 5pm Monday to Friday on the south-east side of The Birches; and
(vii) Formalise disabled parking bays on the east side of Coppice Walk, on the west side of Mitchells Road, on the north side of Priors Walk, on the south side of Railey Road cul-de-sac, on the south-east side of Railey Road, on the north-east extent of Ridgeside, on the west side of Woodfield Road; and
(viii) Designate daytime disabled bays as disabled bays At Any time in The Boulevard and High Street; and
(ix) Designate the loading bay on the west side of High Street as being Loading only for Any Vehicle at any time; and
(x) Designate the taxi bay on High Street as No Stopping except taxis 7pm to 6am and the Loading Bay for Goods Vehicles only 6am to 7pm any day; and
(xi) Amend the CPZ boundary to include the entire length of John Brackpool Close in CPZ Zone B, West Street in CPZ Zone E, and the entire length of North Road (including Judith Parsons Court) in CPZ Zone F.

Full details of the proposals in this Notice can be viewed on our website www.westsussex.gov.uk/tro. The website includes a response form for comments or objections.

Paper copies of documents will not be available to view in council offices or libraries. People without access to a computer who wish to view details of the scheme should telephone the West Sussex County Council Contact Centre on 01243 642105 to receive the documents by post.

Any objections or comments about the proposal must be received by 2 December 2026. These may be sent via the response form on the website, in writing to: TRO Team, West Sussex County Council, The Grange, Tower Street, Chichester, PO19 1RH; or by e-mail to: tro.consultation@westsussex.gov.uk. All correspondence should be addressed to the undersigned, quoting reference no. TRO/CRW8047/RC. Only correspondence including a full name and address will be considered.

Dated 11th November 2026
Executive Director of Law Assurance & Insight
County Hall
Chichester

WEST SUSSEX COUNTY COUNCIL
((CRAWLEY BOROUGH) (PARKING PLACES AND TRAFFIC REGULATION) (CONSOLIDATION) ORDER 2010)
(CPZ REVIEW AMENDMENT) ORDER 202*

STATEMENT OF REASONS FOR PROPOSING TO MAKE THE ORDER

The County Council in exercise of their powers under the Road Traffic Regulation Act 1984, propose to introduce a permanent Order the effect of which will be to:-

(i) Introduce additional permit holders parking on the west side of Denne Road and on the west side of Monksfield in place of disabled bays; and

(ii) Introduce a length of prohibition of waiting at any time (double yellow lines) on the south side of Gales Drive in place of a disabled bay; and

(iii) Introduce a length of double yellow lines on the east side of Pearson Road in place of permit holders parking; and

(iv) Introduce lengths of double yellow lines on the south-west side of Hazelwick Road, on the south-east side of North Road and on the west side of Woodfield Road; and

(v) Introduce lengths of single yellow line prohibiting waiting between 9am and 5pm Monday to Saturday on the north-east side of Woolborough Close; and

(vi) Introduce a length of single yellow line prohibiting waiting between 9am and 5pm Monday to Friday on the south-east side of The Birches; and

(vii) Formalise disabled parking bays on the east side of Coppice Walk, on the west side of Mitchells Road, on the north side of Priors Walk, on the south side of Railey Road cul-de-sac, on the south-east side of Railey Road, on the north-east extent of Ridgeside, on the west side of Woodfield Road; and

(viii) Designate day time disabled bays as disabled bays at any time in The Boulevard and High Street; and

(ix) Designate the loading bay on the west side of High Street as being Loading only for Any Vehicle at any time; and

(x) Designate the taxi bay on High Street as No Stopping except taxis 7pm to 6am and a Loading Bay for Goods Vehicles only 6am to 7pm any day; and

(xi) Amend the CPZ boundary to include the entire length of John Brackpool Close in CPZ Zone B, the entire length of West Street in CPZ Zone E, and the entire length of North Road (including Judith Parsons Court) in CPZ Zone F.

As part of the ongoing review programme for the Controlled Parking Zones (CPZs) around West Sussex, a recent review has been undertaken in Crawley. The purpose of this review is to address a small number of localised issues raised by residents and to ensure the existing parking arrangements remain fit for purpose.

The proposed amendments are to formalise disabled parking bays to allow them to be enforced, to remove unused disabled bays, to protect and improve access to driveways and properties and to make minor changes to CPZ boundaries. Additionally new operative hours are proposed for users of the parking bays designated for disabled drivers, loading and taxis in High Street and The Boulevard.

The opportunity is being taken to consolidate existing restrictions in Old Horsham Road into this Order.

This Order is proposed to improve the amenity of the area through which the roads run and to facilitate the passage on the road of any class of traffic.

The roads that are the subject of this Order with the Plan Nos are as follows:

Road Name	Plan No.
Coppice Walk	TQ2837SWN
Denne Road	TQ2636SEN
Gales Drive	TQ2736NEN
Hazelwick Road	TQ2837SES
High Street	TQ2636NEN TQ2636NES
John Brackpool Close	TQ2736NWN TQ2737SWS
Mitchells Road	TQ2736NEN
Monksfield	TQ2737SES
North Road	TQ2837SWN
Pearson Road	TQ2937SWS
Priors Walk	TQ2736NEN
Railey Road	TQ2737SES TQ2737SWS
Ridgeside	TQ2736NEN
The Birches	TQ2837SWN
The Boulevard	TQ2636NEN
West Street	TQ2636SWS TQ2636SWN TQ2636SEN TQ2636SES
Woodfield Road	TQ2737SWS
Woolborough Close	TQ2737SWN

Executive Director of Law Assurance & Insight
County Hall
Chichester
November 2026

WEST SUSSEX COUNTY COUNCIL
((CRAWLEY BOROUGH) (PARKING PLACES AND TRAFFIC REGULATION) (CONSOLIDATION) ORDER 2010)
(CPZ REVIEW AMENDMENT) ORDER 2019

West Sussex County Council in exercise of their powers under Sections 1 (1) 2 (1) and (2), 4 (2), 45, 46, 49 and 53 and Part IV of Schedule 9 of the Road Traffic Regulation Act 1984 "the Act" as amended and of all other enabling powers and after consultation with the chief officer of police in accordance with Part III of Schedule 9 to the Act hereby make the following Order:-

1. This Order shall come into operation on the X day of X 202* and may be cited as "West Sussex County Council ((Crawley Borough) (Parking Places and Traffic Regulation) (Consolidation) Order 2010) (CPZ Review Amendment) Order 202*."

2. The "West Sussex County Council (Crawley Borough) (Parking Places and Traffic Regulation) (Consolidation) Order 2010" is hereby amended by the deletion from it of the plans specified in the First Schedule to this Order, the substitution of the plans attached in the Second Schedule to this Order and by the replacement of the Third Schedule of the 2010 Order, titled List of Streets and parts of streets within the Controlled Parking Zone(s), Crawley CPZ, with the Third Schedule to this Order

FIRST SCHEDULE
Plans to be deleted

TQ2535NEN (Sheet Issue No.1)
TQ2536SES (Sheet Issue No.1)
TQ2636NEN (Sheet Issue No. 8)
TQ2636NES (Sheet Issue No. 7)
TQ2636SEN (Sheet Issue No. 6)
TQ2636SES (Sheet Issue No. 5)
TQ2636SWN (Sheet Issue No. 6)
TQ2636SWS (Sheet Issue No. 2)
TQ2736NEN (Sheet Issue No. 7)
TQ2736NWN (Sheet Issue No. 7)
TQ2737SES (Sheet Issue No. 5)
TQ2737SWN (Sheet Issue No. 10)
TQ2737SWS (Sheet Issue No. 3)
TQ2837NWS (Sheet Issue No. 4)
TQ2837SES (Sheet Issue No. 7)
TQ2837SWN (Sheet Issue No. 6)
TQ2937SWS (Sheet Issue No. 5)

SECOND SCHEDULE
Plans to be substituted
(as attached)

TQ2535NEN (Sheet Issue No.2)
TQ2536SES (Sheet Issue No.2)
TQ2636NEN (Sheet Issue No. 9)
TQ2636NES (Sheet Issue No. 8)
TQ2636SEN (Sheet Issue No. 7)
TQ2636SES (Sheet Issue No. 6)
TQ2636SWN (Sheet Issue No. 7)
TQ2636SWS (Sheet Issue No. 3)
TQ2736NEN (Sheet Issue No. 8)
TQ2736NWN (Sheet Issue No. 8)
TQ2737SES (Sheet Issue No. 6)

TQ2737SWN (Sheet Issue No. 11)
TQ2737SWS (Sheet Issue No. 4)
TQ2837NWS (Sheet Issue No. 5)
TQ2837SES (Sheet Issue No. 8)
TQ2837SWN (Sheet Issue No. 7)
TQ2937SWS (Sheet Issue No. 6)

THIRD SCHEDULE

Lists of streets and parts of streets within the Controlled Parking Zone(s)
Crawley CPZ

Zone A

Alpha Road
Buckmans Road
Crabtree Road
Church Street
Ginhams Road – (Nos. 1-7)
Horsham Road – (odd Nos. 1-29 & even Nos. 14-46)
Ifield Road – (odd Nos 45-141 & even Nos. 36-120)
Kites Close
Leopold Road
Little Crabtree
Lodge Close
Meadowlands
Princess Road
Prospect Place
St Johns Road
St Peters Road
Smalls Mead
Spencers Road
Spurgeon Close
Sunnymead
Taylor Walk
The Green
The Grove
The Link
Town Barn Road
Town Mead
Victoria Mews
Victoria Road
West Green Drive

Zone B

Applefield
Boundary Close
Boundary Road
Clappers Gate
Cobbles Crescent
Cross Path
Glebe Close
John Brackpool Close
Kilnmead
Kilnmead Close
Marlow Court
Northgate Parade
Path Link
Railey Road

The Brook
The Parade
Vanners
Woodfield Road – (odd Nos. 15-47 & even Nos. 6-52)
Woolborough Close
Woolborough Road

Zone C
Brookside
Broomdashers Road
Crawters Close
Eastwood
Friars Rookery
Gales Drive – (odd Nos. 1-87 & even Nos. 2-76)
Mitchells Road
Monksfield
Priors Walk
Ridgeside
Rowan Close
Three Bridges road – (odd Nos. 47-97 & even Nos. 90-146)

Zone D
Barley Close
Beechside
Brighton Road (No. 52)
Clitherow Gardens
East Park
Malthouse Road
Oakhaven
Southgate Road

Zone E
Brighton Road (odd Nos. 1-27 & even Nos. 2-22)
Denne Road
Lyndhurst Close
Oak Road
Perryfield Road
Spring Close
Springfield Road
Stonefield Close
West Street

Zone F
Ash Road
Coppice Walk
Forge Lane
Forge Road
Gales Drive – (odd Nos. 97-113 and even Nos. 80-114)
Grove Court
Halland Close
Holly Close
Jubilee Walk
Laker Court
North Road – (west side Nos 12-74 & east side Nos. 1A – 103, including Judith Parsons Court)
Pond Wood Road
Rye Ash
The Birches
The Copse

Three Bridges Road – (north side Nos. 123-213 & south side Nos. 150-190A)
Wassand Close
West Way
Woodend Close

Zone F2
Crabbet Road
Hazelwick Road
Kimberley Road
Mill Road
New Street
Three Bridges Road - (north side 215-249 & south side Nos. 192-196)

Zone G
Alicia Avenue
Clive Way
Crawley Lane
Hastings Road
Moat Walk
Mount Close
Pearson Road
Pound Hill Parade – (Nos. 12-19)
Saunders Close
St Barnabas Court
St Nicholas Court
Worth Park Avenue – (1, 1A, 2 & South Lodge & odd Nos. 15-29)
Worth Road – (even Nos. 42-88)

Zone J
Northgate Road


For and on behalf of WEST SUSSEX COUNTY COUNCIL

Authorised Signatory:

NAME:

DATE MADE:

PAGE 1 OF 2: EXISTING RESTRICTIONS ONLY

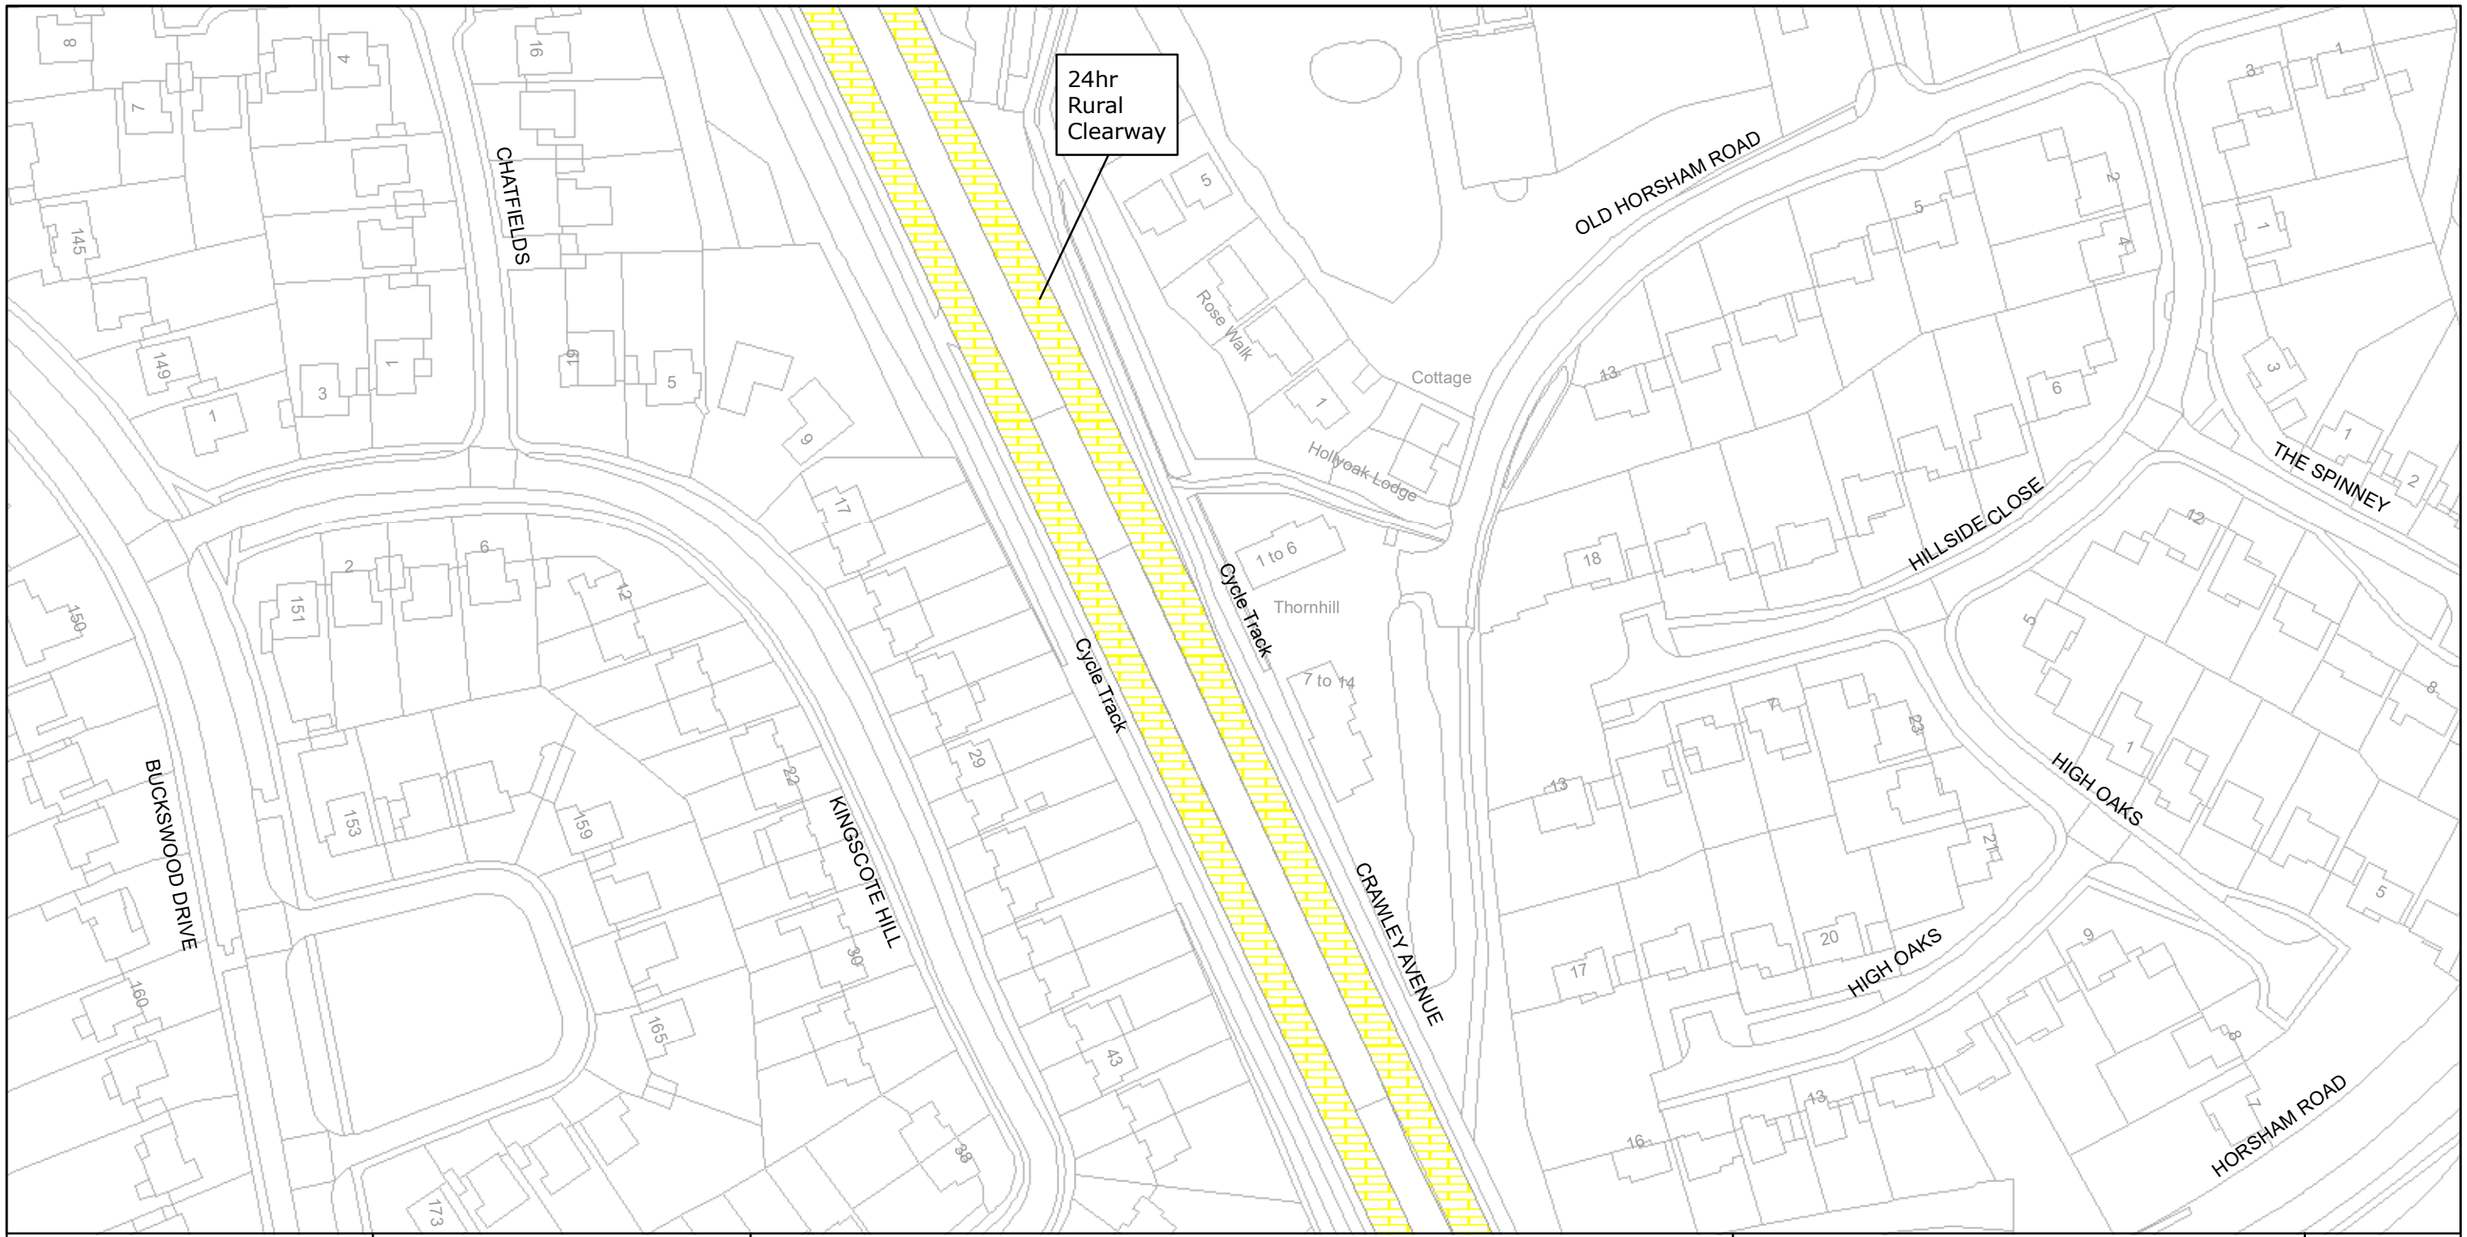

West Sussex County Council
Infrastructure
The Grange
Tower Street
Chichester
West Sussex
PO19 1RH

CRAWLEY BOROUGH: GOSSOPS GREEN AND SOUTHGATE WARDS

WAITING RESTRICTIONS

Reproduced from or based upon 2009 Ordnance Survey mapping with permission of the Controller of HMSO (c) Crown Copyright reserved.
Unauthorised reproduction infringes Crown copyright and may lead to prosecution or civil proceedings West Sussex County Council Licence No. 100023447

TILE REF NO: TQ2535NEN


SHEET ISSUE NO 1

SHEET ACTIVE FROM - 12/04/2010

SCALE: 1:1250 at A3 size

PAGE 2 OF 2: PROPOSED CHANGES TO RESTRICTIONS (CIRCLED)

Map centre: 525750, 135875

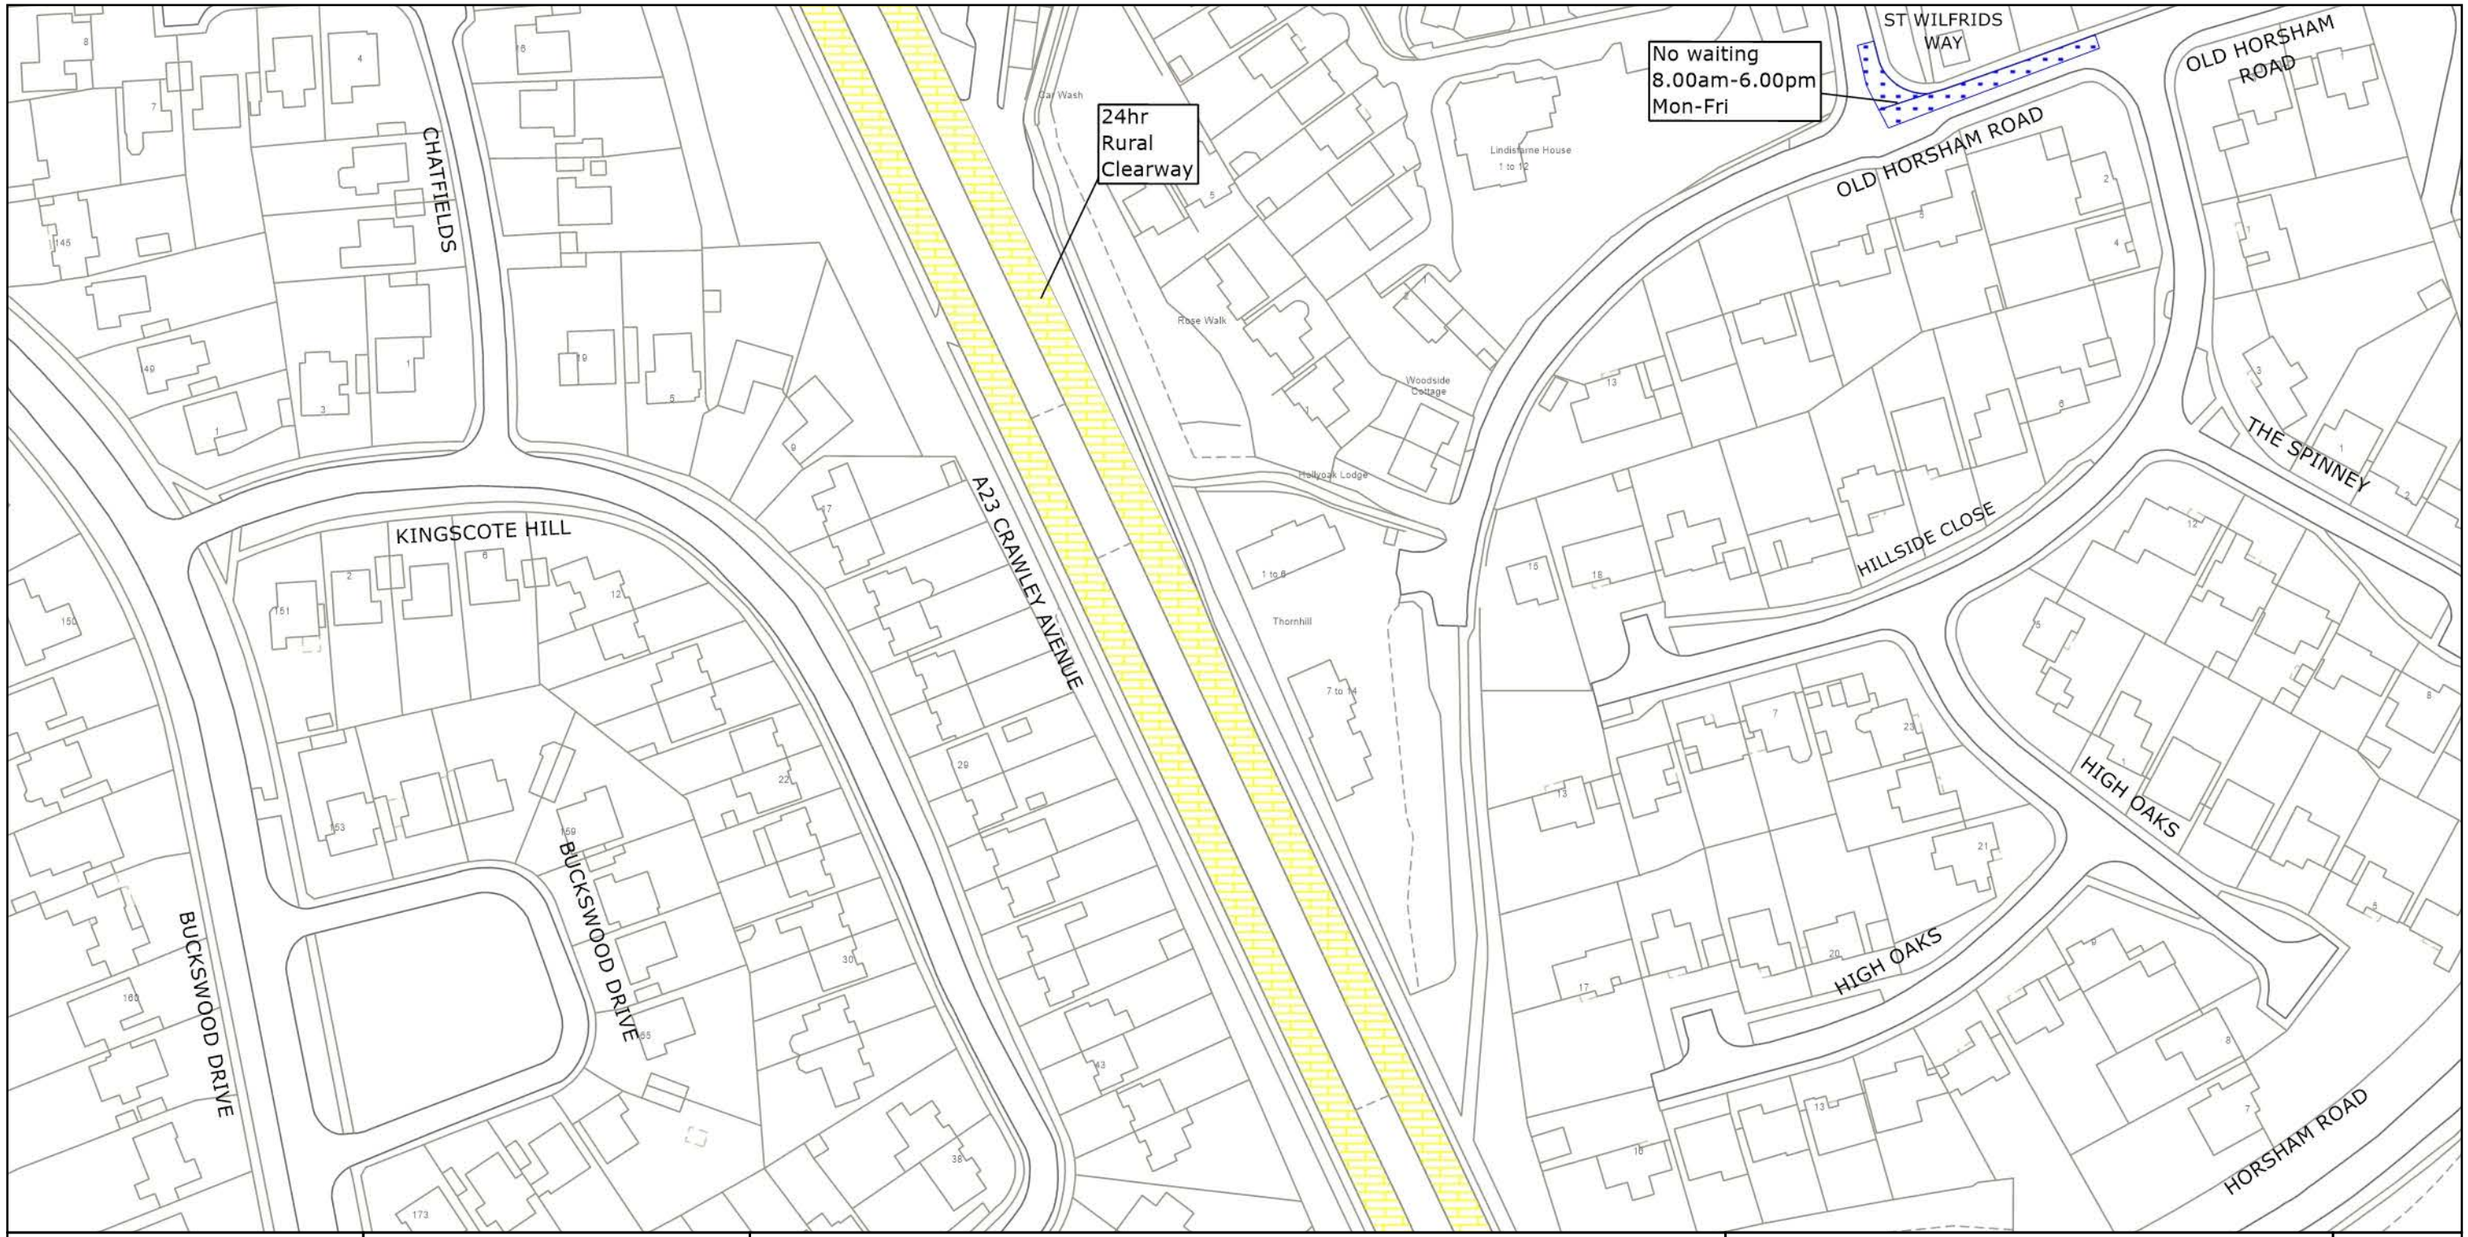

west sussex county council

West Sussex County Council
Highways & Transport
The Grange
Tower Street
Chichester
West Sussex
PO19 1RH

CRAWLEY BOROUGH: GOSSOPS GREEN & NORTH EAST BROADFIELD AND SOUTHGATE WARDS

PROPOSED WAITING RESTRICTIONS (28.07.2026)

© Crown copyright and database rights 2025 OS AC0000849983. You are permitted to use this data solely to enable you to respond to, or interact with, the organisation that provided you with the data. You are not permitted to copy, sub-license, distribute or sell any of this data to third parties in any form.


TILE REF NO:
TQ2535NEN

SHEET ISSUE NO 2_FIX
SHEET ACTIVE FROM - DD.MM.YYYY

N

SCALE:
1:1250
at A3 size

PAGE 1 OF 2: EXISTING RESTRICTIONS ONLY

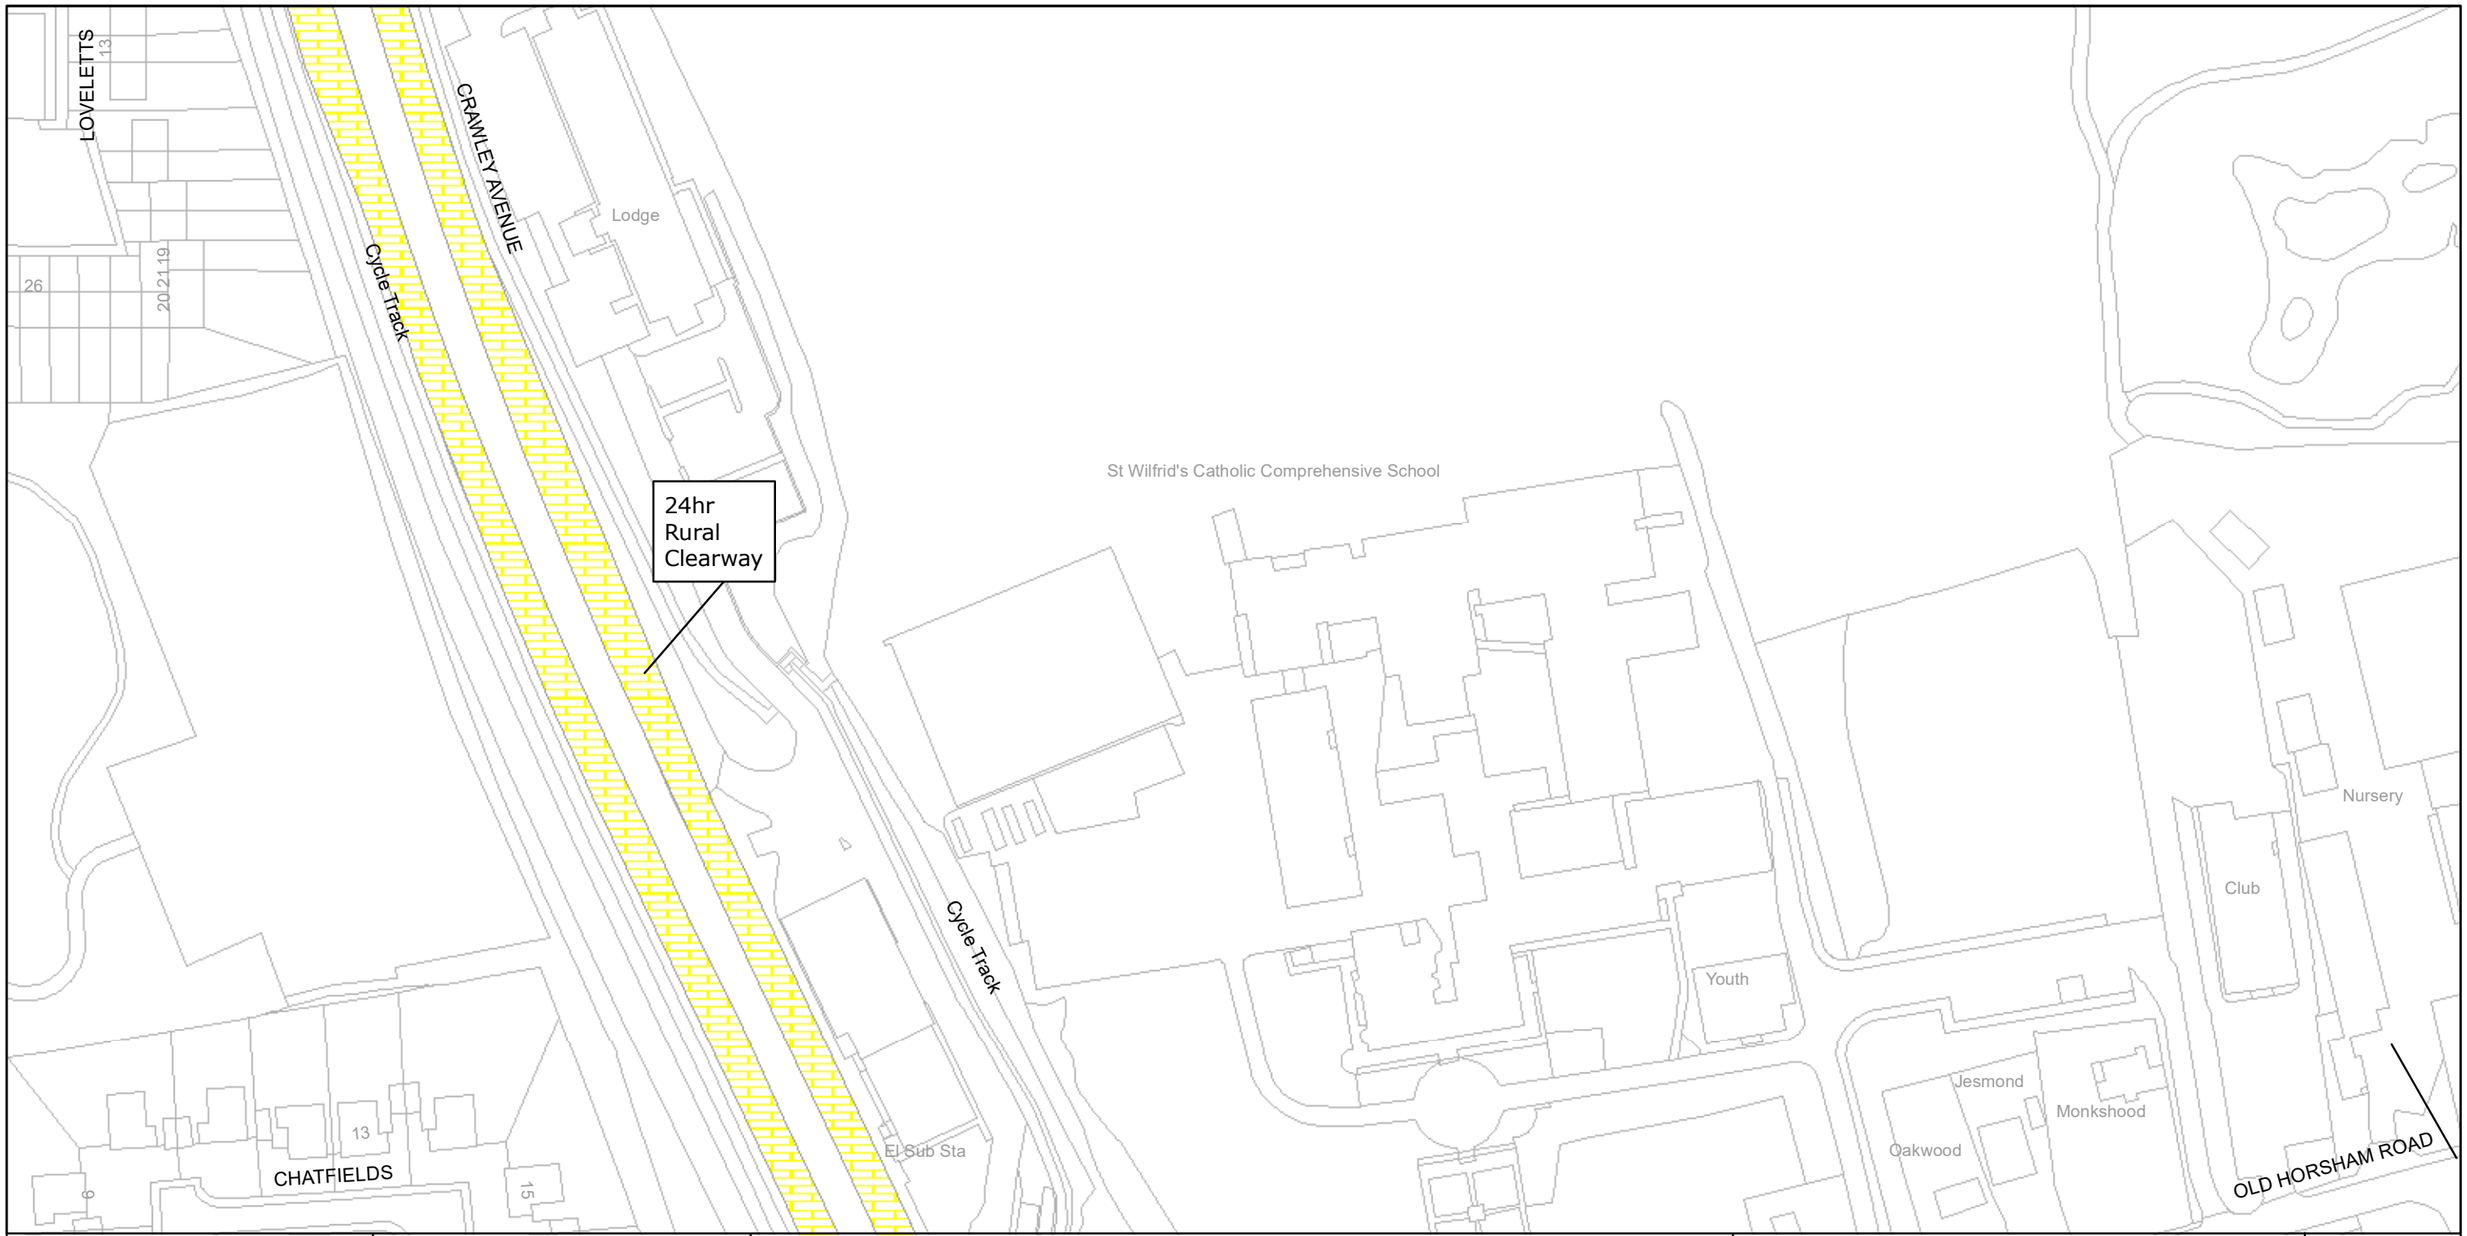

West Sussex County Council
Infrastructure
The Grange
Tower Street
Chichester
West Sussex
PO19 1RH

CRAWLEY BOROUGH: GOSSOPS GREEN AND SOUTHGATE WARDS

WAITING RESTRICTIONS

Reproduced from or based upon 2009 Ordnance Survey mapping with permission of the Controller of HMSO (c) Crown Copyright reserved.
Unauthorised reproduction infringes Crown copyright and may lead to prosecution or civil proceedings West Sussex County Council Licence No. 100023447

TILE REF NO:
TQ2536SES


SHEET ISSUE NO 1

SHEET ACTIVE FROM - 12/04/2010

SCALE:
1:1250
at A3 size

PAGE 2 OF 2: PROPOSED CHANGES TO RESTRICTIONS (CIRCLED)

Map centre: 525750, 136125

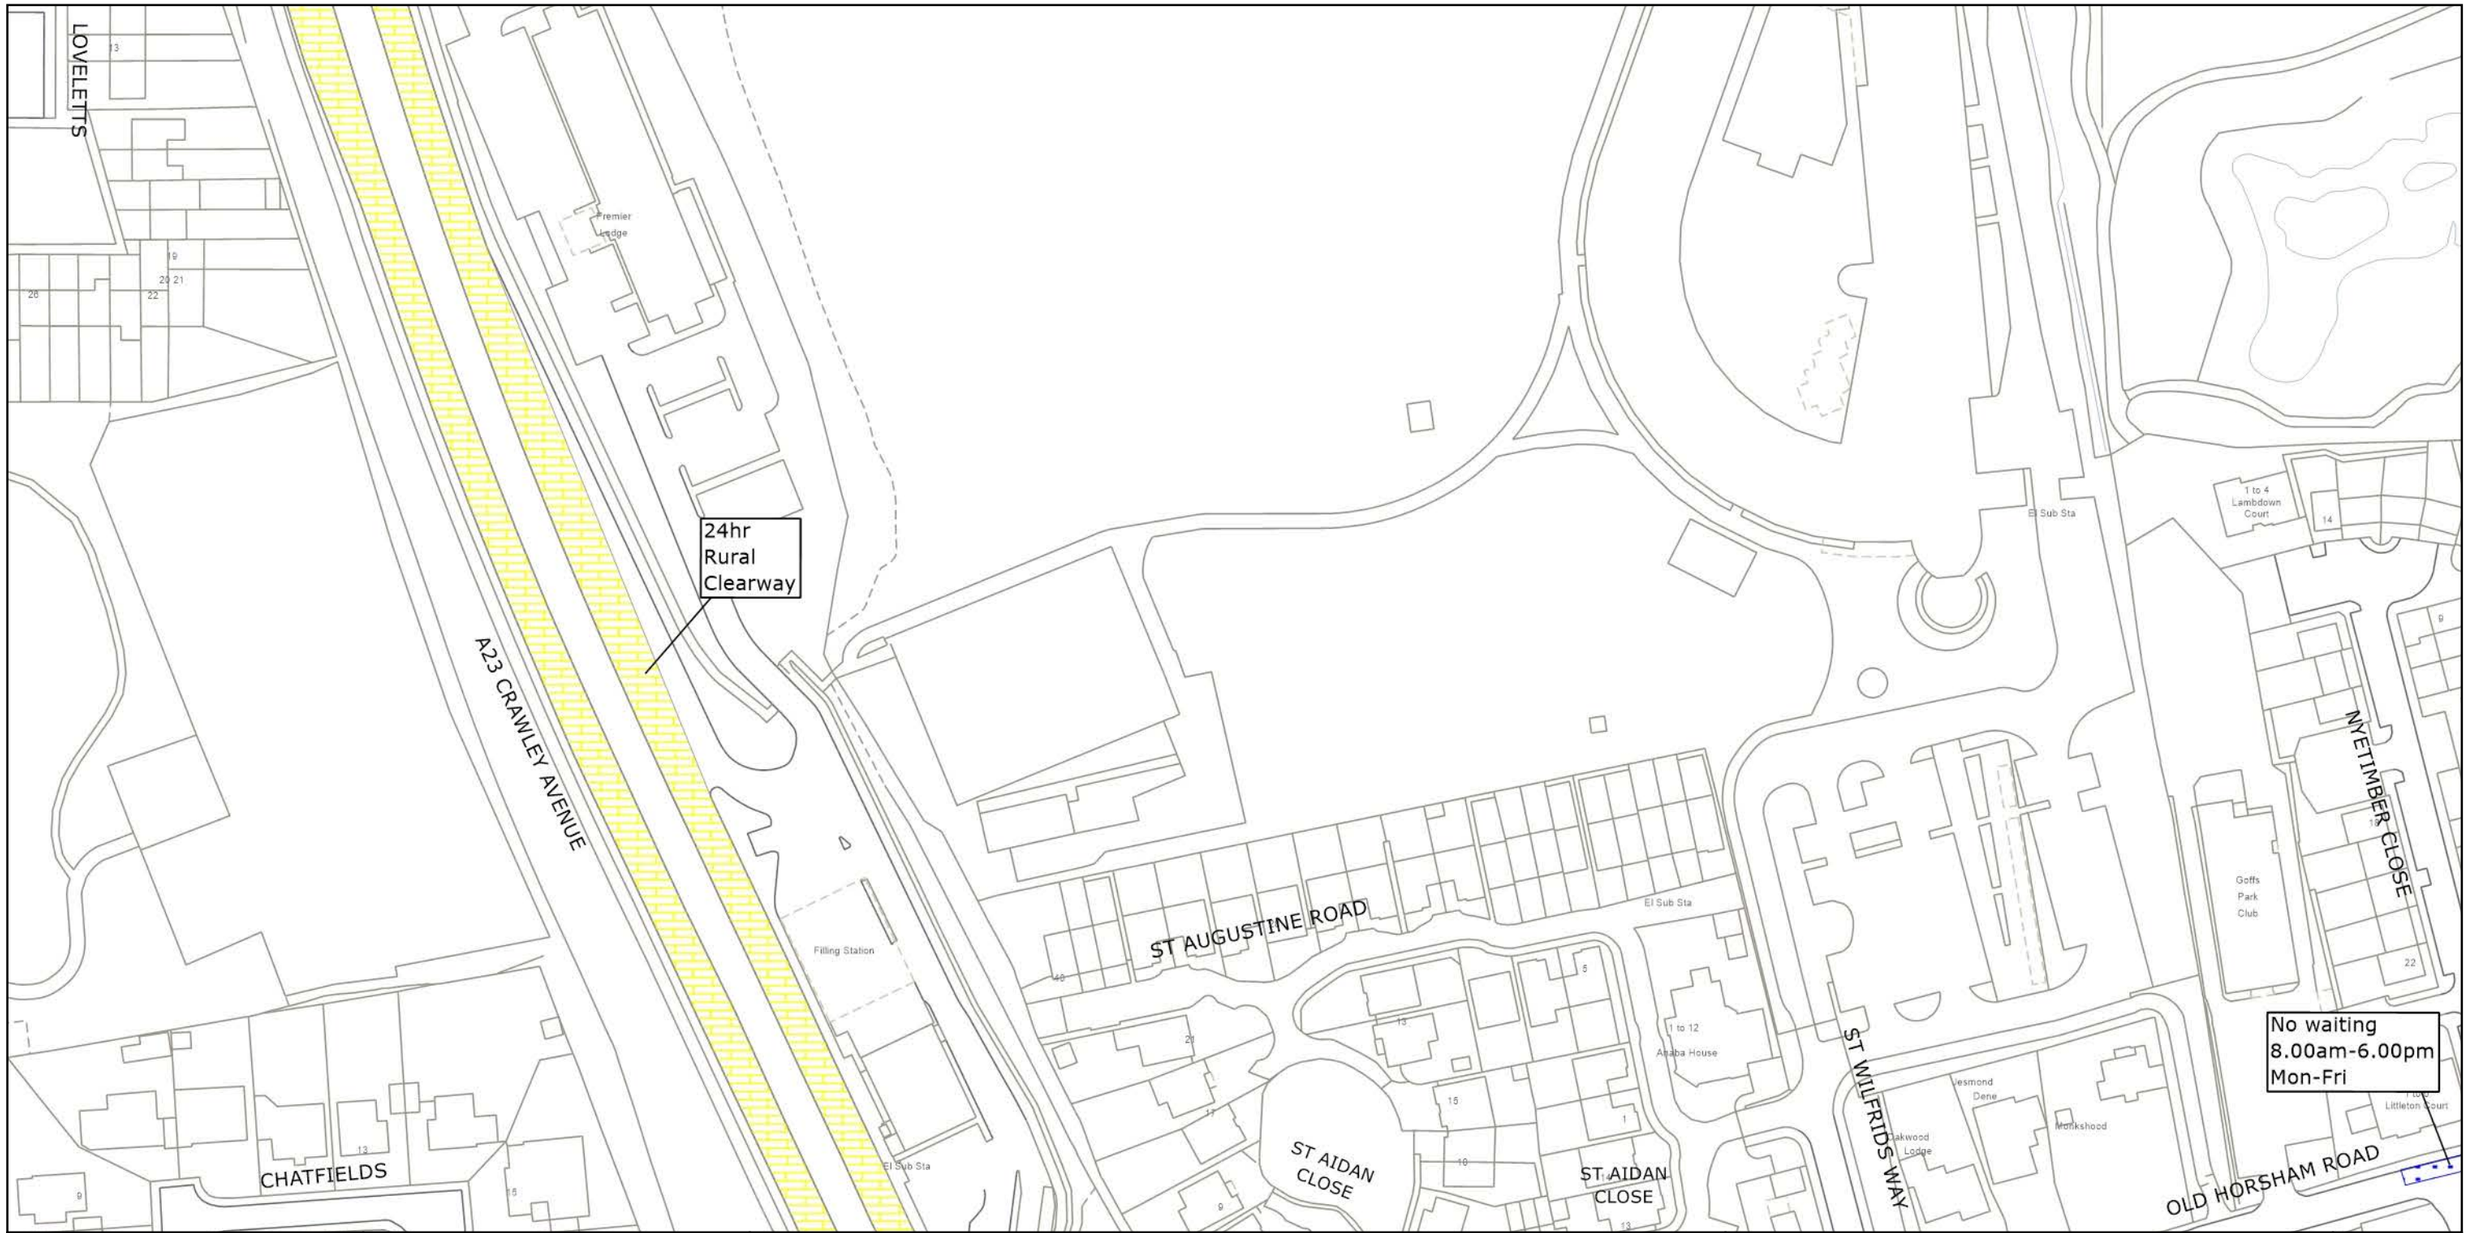

west sussex county council

West Sussex County Council
Highways & Transport
The Grange
Tower Street
Chichester
West Sussex
PO19 1RH

CRAWLEY BOROUGH: GOSSOPS GREEN & NORTH EAST BROADFIELD AND SOUTHGATE WARDS

PROPOSED WAITING RESTRICTIONS (28.07.2026)

© Crown copyright and database rights 2025 OS AC0000849983. You are permitted to use this data solely to enable you to respond to, or interact with, the organisation that provided you with the data. You are not permitted to copy, sub-license, distribute or sell any of this data to third parties in any form.


TILE REF NO:
TQ2536SES

SHEET ISSUE NO 2_FIX
SHEET ACTIVE FROM - DD.MM.YYYY

N

SCALE: 1:1250 at A3 size

PAGE 1 OF 2: EXISTING RESTRICTIONS ONLY

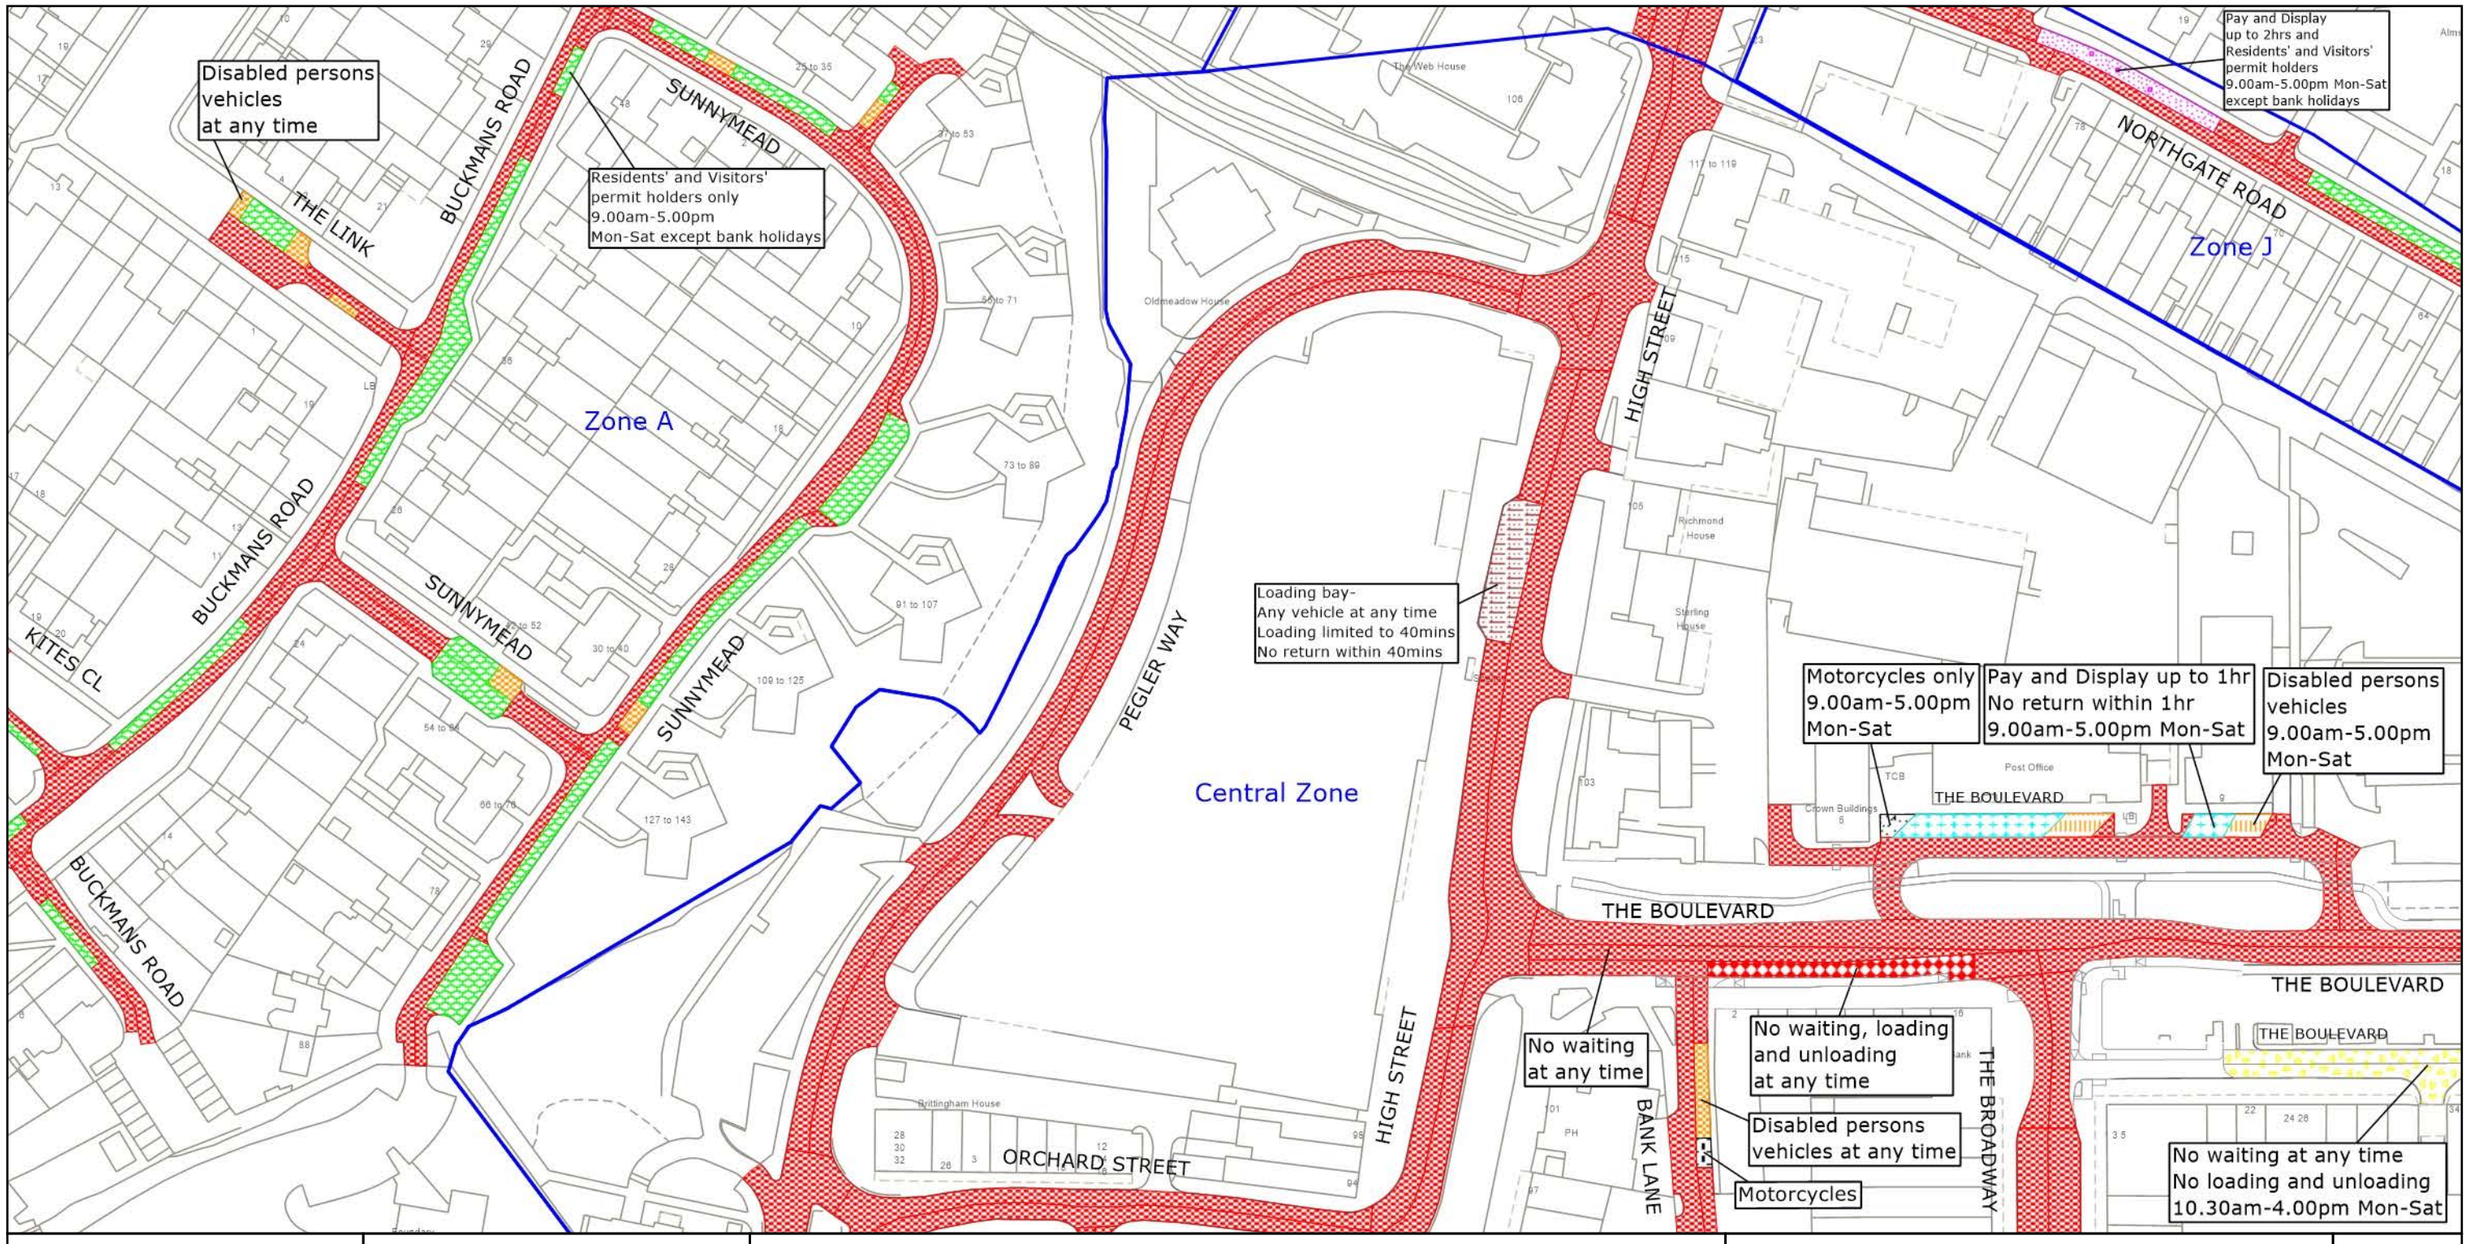

west sussex county council

West Sussex County Council
Highways & Transport
The Grange
Tower Street
Chichester
West Sussex
PO19 1RH

CRAWLEY BOROUGH: NORTHGATE & WEST GREEN AND THREE BRIDGES WARDS

WAITING RESTRICTIONS

© Crown copyright and database rights 2025 OS AC0000849983. You are permitted to use this data solely to enable you to respond to, or interact with, the organisation that provided you with the data. You are not permitted to copy, sub-license, distribute or sell any of this data to third parties in any form.

TILE REF NO:
TQ2636NEN


SHEET ISSUE NO 8
SHEET ACTIVE FROM - 20.10.2025

N

SCALE:
1:1250
at A3 size

PAGE 2 OF 2: PROPOSED CHANGES TO RESTRICTIONS (CIRCLED)

Map centre: 526750, 136875

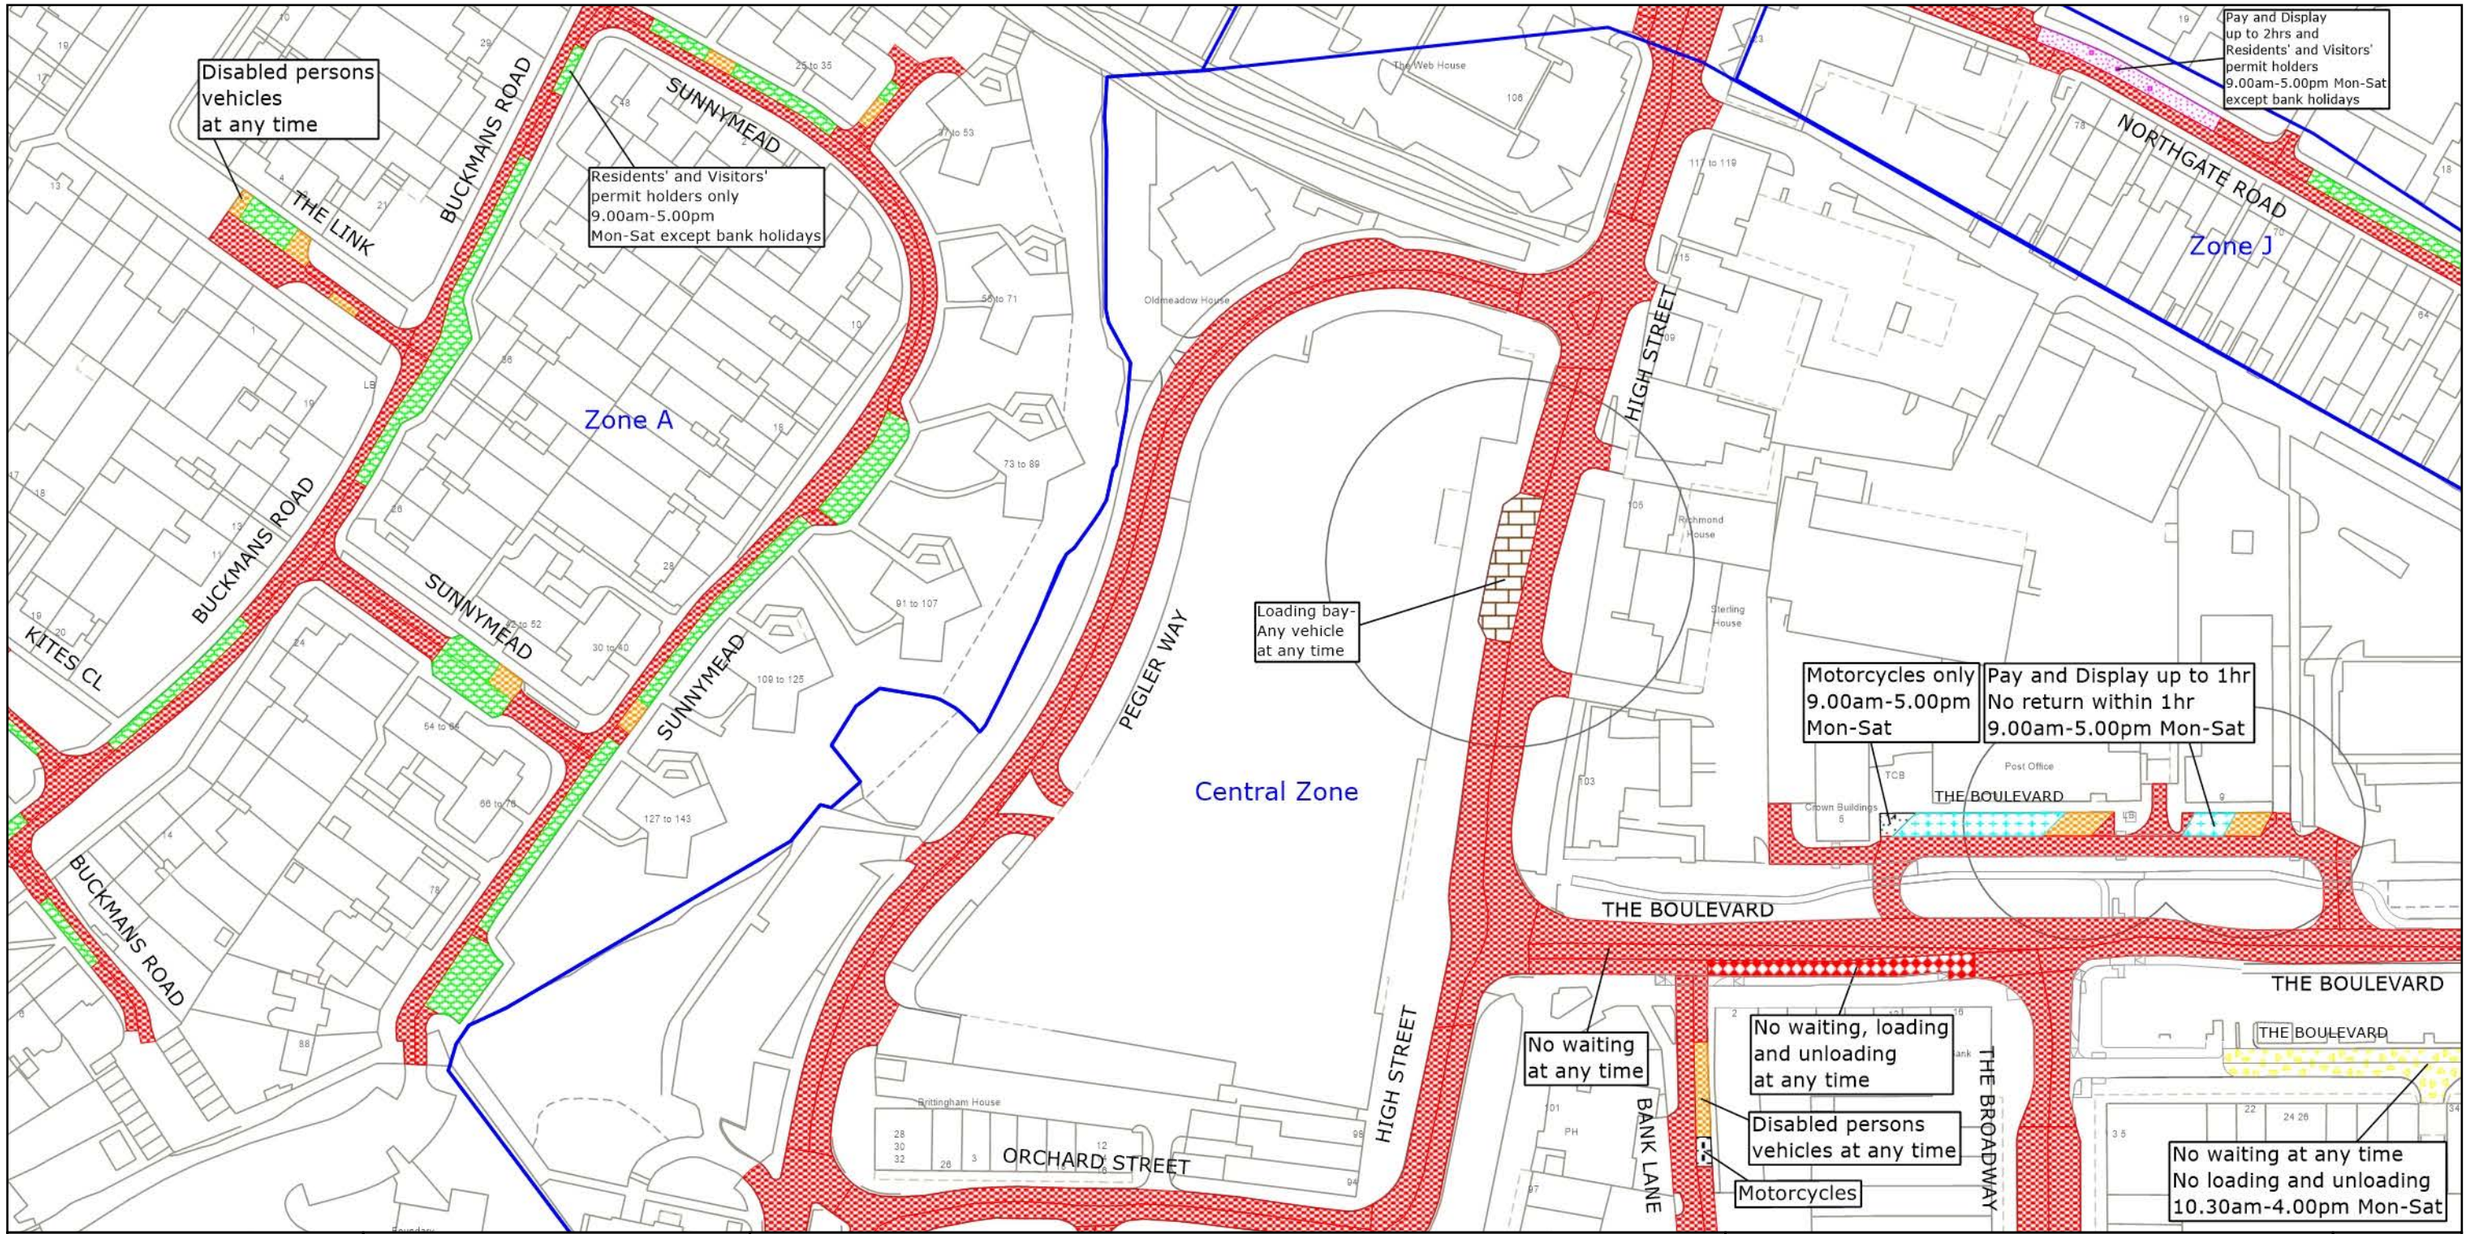

west sussex county council

West Sussex County Council
Highways & Transport
The Grange
Tower Street
Chichester
West Sussex
PO19 1RH

CRAWLEY BOROUGH: NORTHGATE & WEST GREEN AND THREE BRIDGES WARDS

PROPOSED WAITING RESTRICTIONS (28.07.2026)

© Crown copyright and database rights 2025 OS AC0000849983. You are permitted to use this data solely to enable you to respond to, or interact with, the organisation that provided you with the data. You are not permitted to copy, sub-license, distribute or sell any of this data to third parties in any form.

TILE REF NO: TQ2636NEN


SHEET ISSUE NO 9_CRW8047

SHEET ACTIVE FROM - DD.MM.YYYY

N

SCALE: 1:1250 at A3 size

PAGE 1 OF 2: EXISTING RESTRICTIONS ONLY

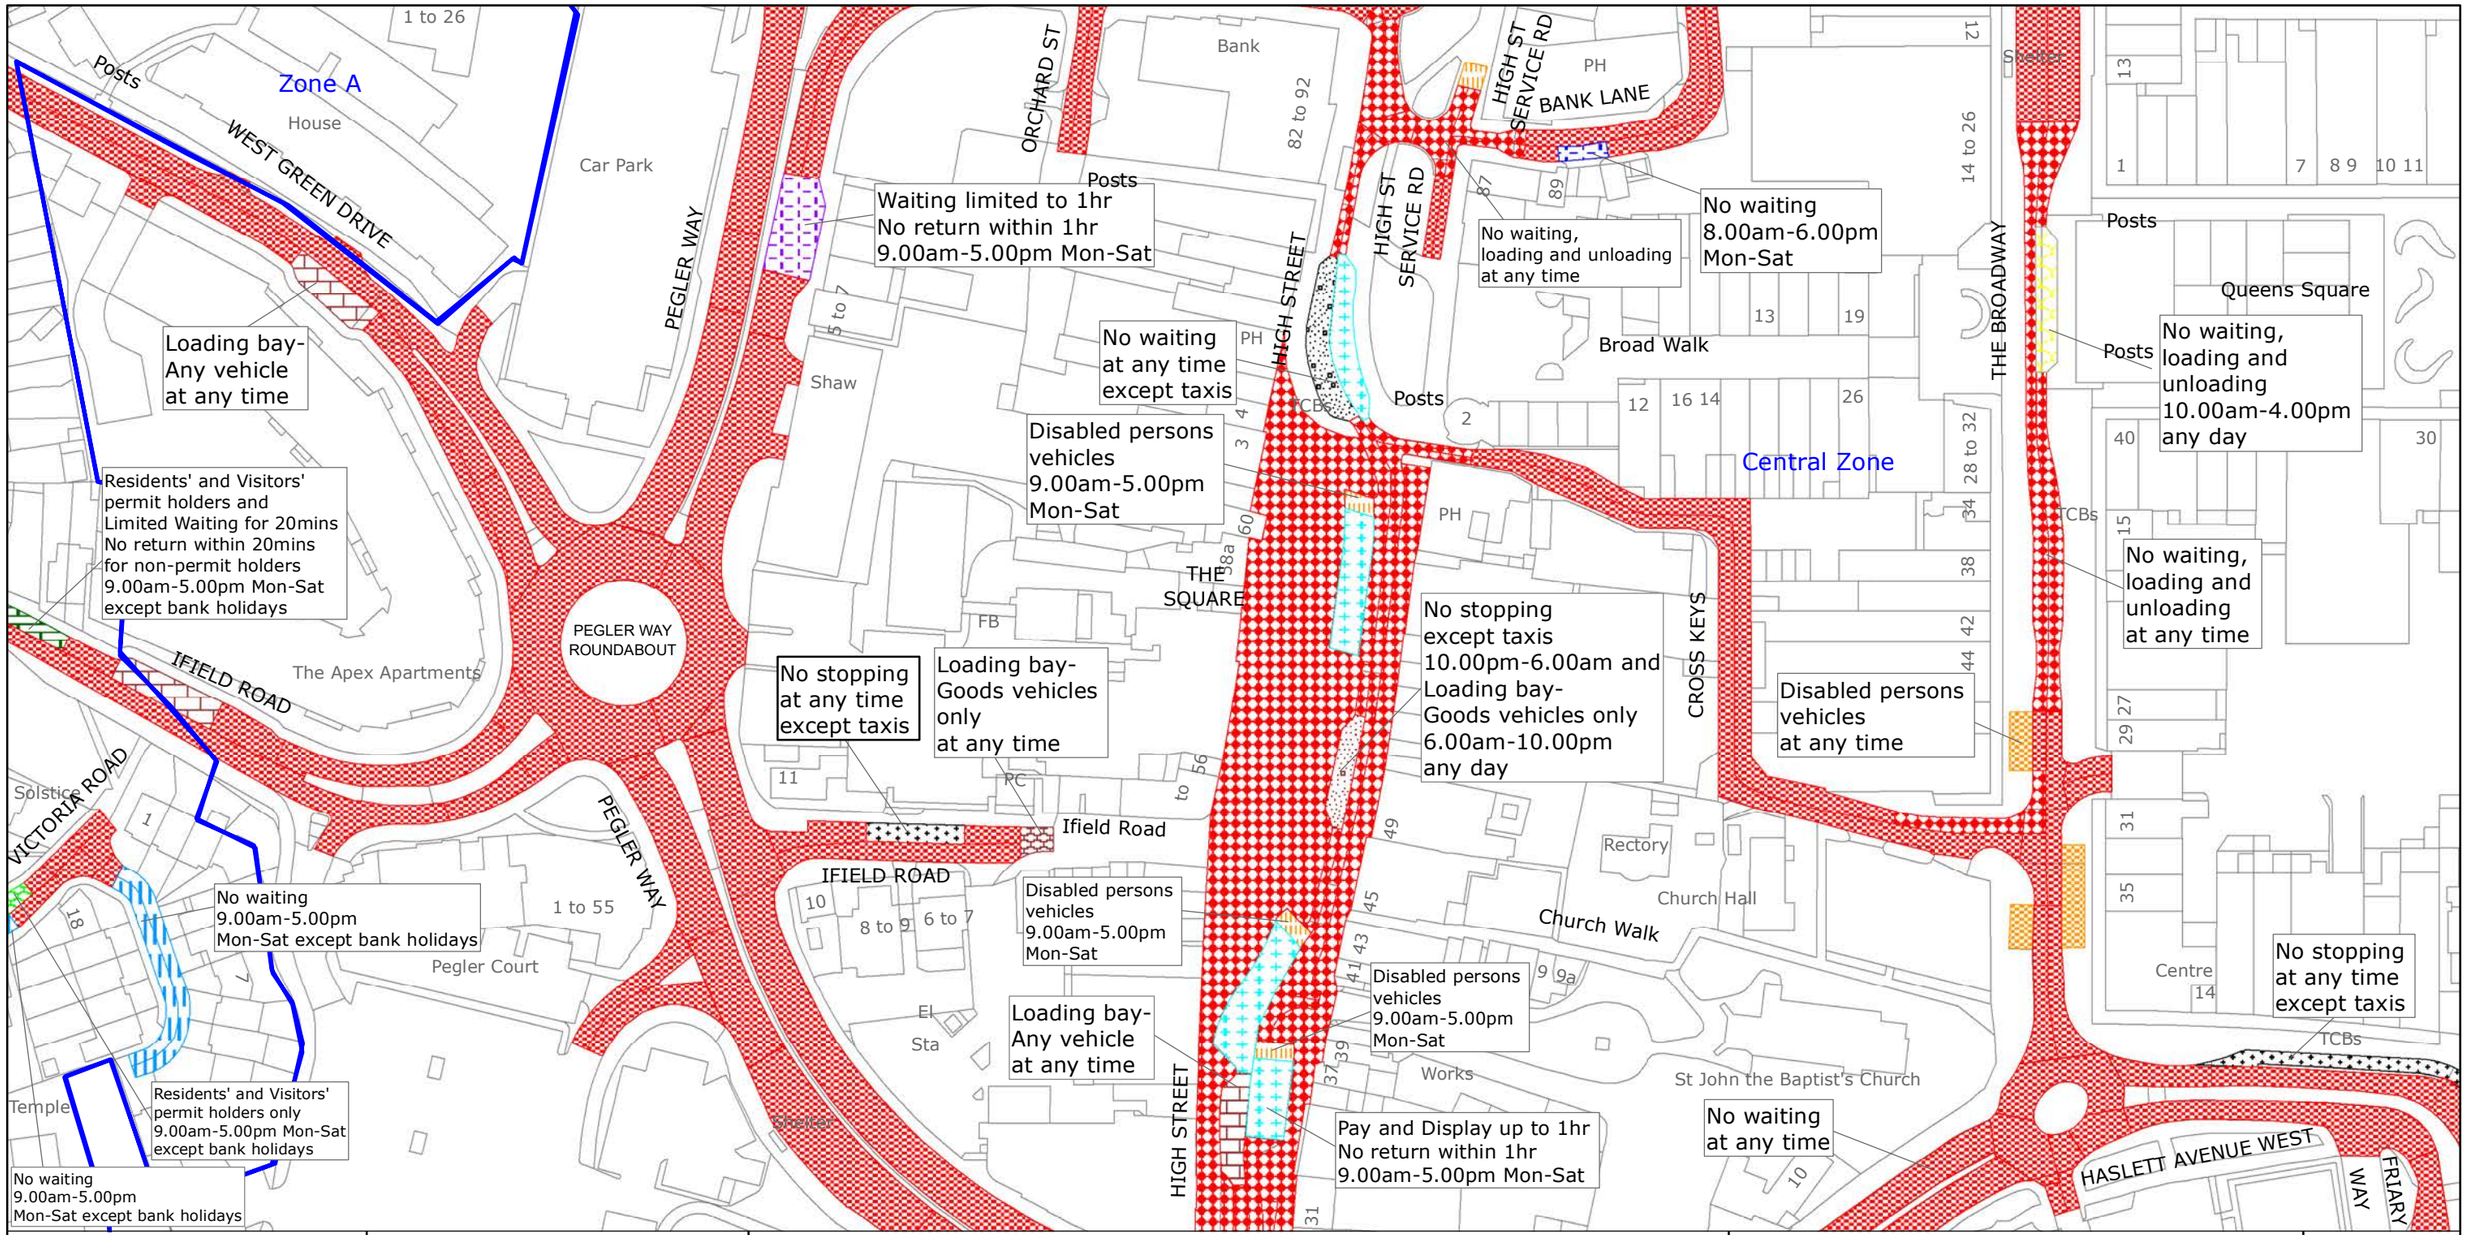

West Sussex County Council
Highways & Transport
The Grange
Tower Street
Chichester
West Sussex
PO19 1RH

CRAWLEY BOROUGH: NORTHGATE & WEST GREEN AND THREE BRIDGES WARDS

WAITING RESTRICTIONS

Reproduced from or based upon 2022 Ordnance Survey mapping with permission of the Controller of HMSO (c) Crown Copyright reserved.
Unauthorised reproduction infringes Crown copyright and may lead to prosecution or civil proceedings West Sussex County Council Licence No. 100018485

TILE REF NO:
TQ2636NES


SHEET ISSUE NO 7
SHEET ACTIVE FROM - 18.07.2022

N

SCALE:
1:1250
at A3 size

PAGE 2 OF 2: PROPOSED CHANGES TO RESTRICTIONS (CIRCLED)

Map centre: 526750, 136625

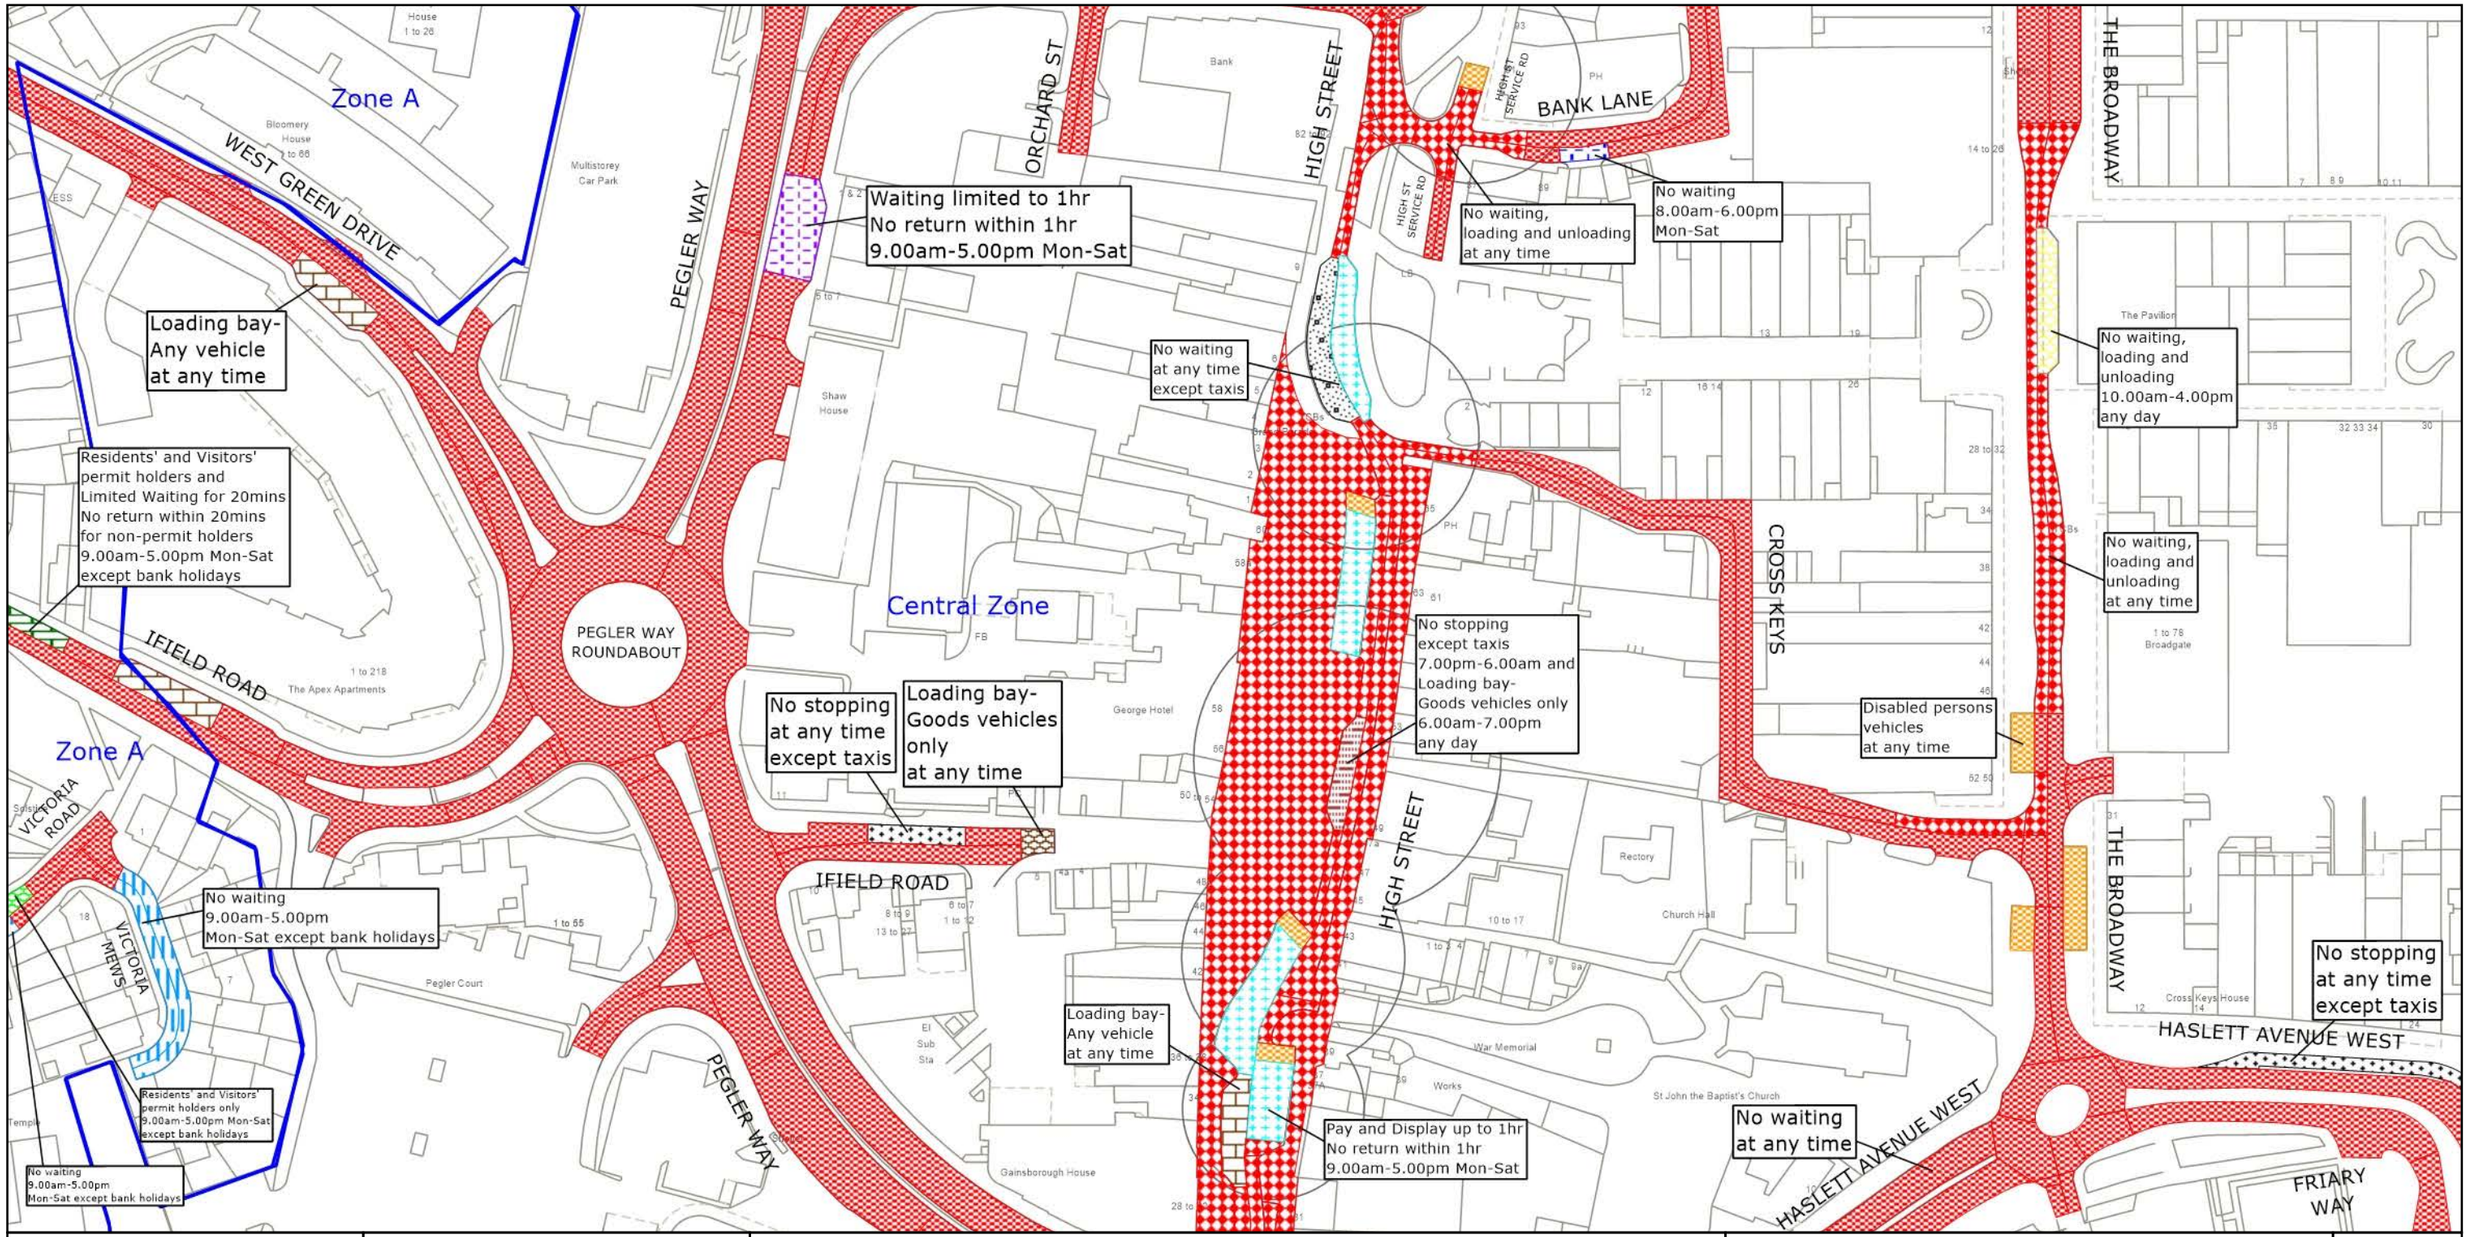

west sussex county council

West Sussex County Council
Highways & Transport
The Grange
Tower Street
Chichester
West Sussex
PO19 1RH

CRAWLEY BOROUGH: NORTHGATE & WEST GREEN AND THREE BRIDGES WARDS

PROPOSED WAITING RESTRICTIONS (28.07.2026)

© Crown copyright and database rights 2025 OS AC0000849983. You are permitted to use this data solely to enable you to respond to, or interact with, the organisation that provided you with the data. You are not permitted to copy, sub-license, distribute or sell any of this data to third parties in any form.


TILE REF NO:
TQ2636NES

SHEET ISSUE NO 8_CRW8047
SHEET ACTIVE FROM - DD.MM.YYYY

N

SCALE:
1:1250
at A3 size

PAGE 1 OF 2: EXISTING RESTRICTIONS ONLY

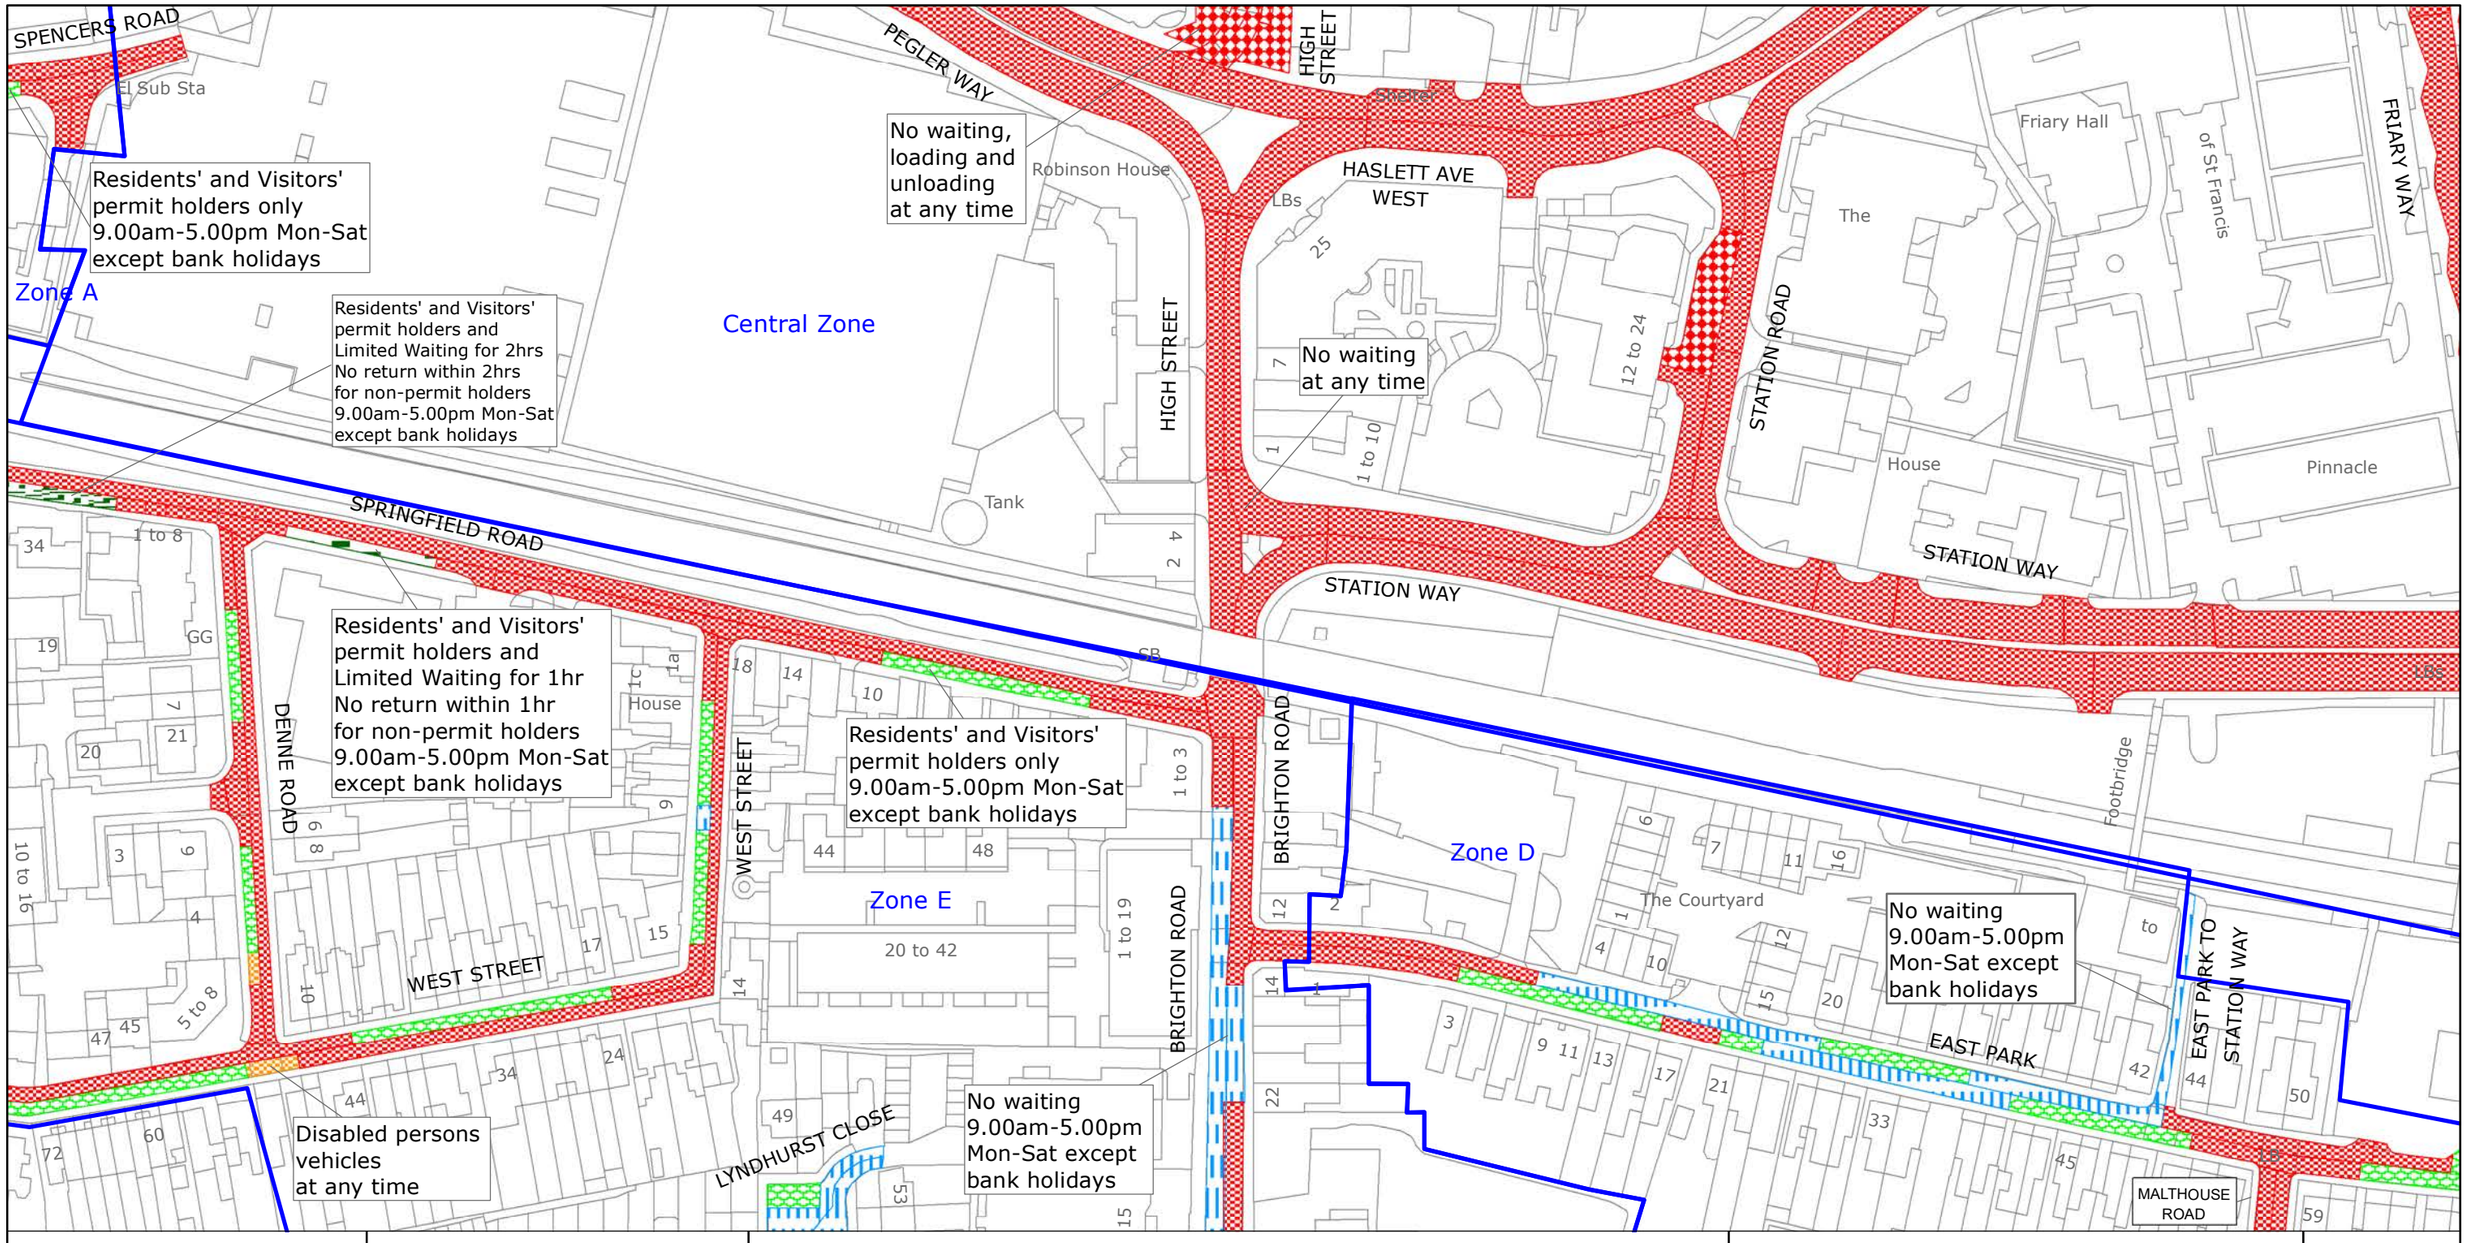

West Sussex County Council
Highways & Transport
The Grange
Tower Street
Chichester
West Sussex
PO19 1RH

CRAWLEY BOROUGH: NORTHGATE & WEST GREEN, THREE BRIDGES AND SOUTHGATE WARDS

WAITING RESTRICTIONS

Reproduced from or based upon 2022 Ordnance Survey mapping with permission of the Controller of HMSO (c) Crown Copyright reserved.
Unauthorised reproduction infringes Crown copyright and may lead to prosecution or civil proceedings West Sussex County Council Licence No. 100018485

TILE REF NO: TQ2636SEN

SHEET ISSUE NO 6


SHEET ACTIVE FROM - 18.07.2022

N

SCALE: 1:1250 at A3 size

PAGE 2 OF 2: PROPOSED CHANGES TO RESTRICTIONS (CIRCLED)

Map centre: 526750, 136375

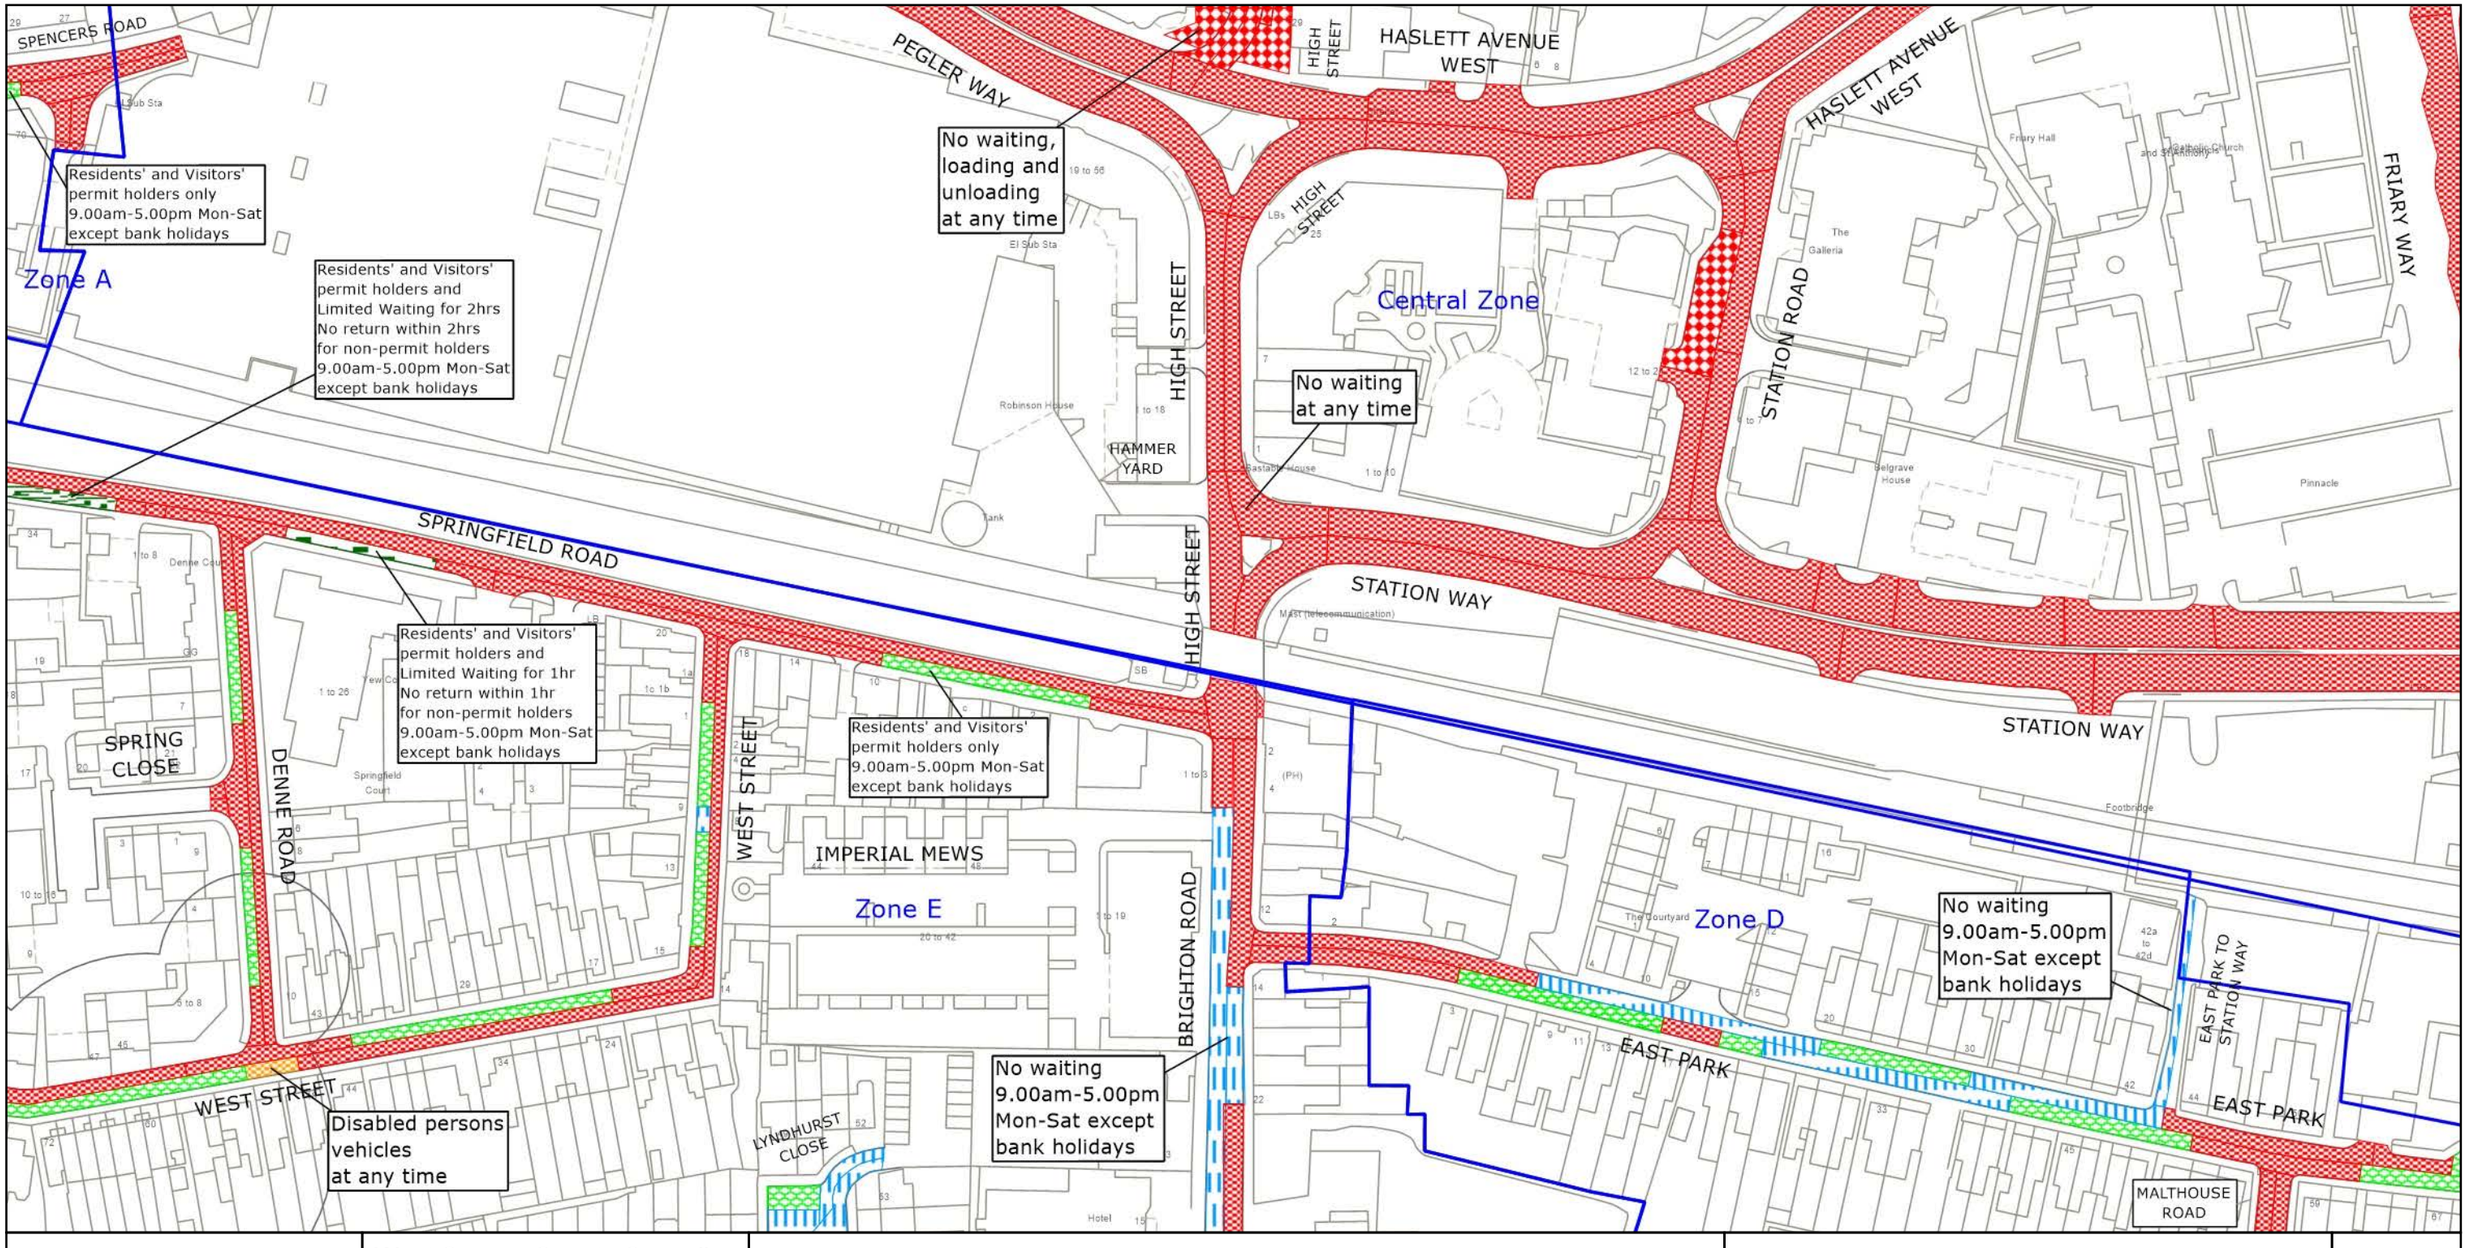

west sussex county council

West Sussex County Council
Highways & Transport
The Grange
Tower Street
Chichester
West Sussex
PO19 1RH

CRAWLEY BOROUGH: NORTHGATE & WEST GREEN, THREE BRIDGES AND SOUTHGATE WARDS

PROPOSED WAITING RESTRICTIONS (28.07.2026)

© Crown copyright and database rights 2025 OS AC0000849983. You are permitted to use this data solely to enable you to respond to, or interact with, the organisation that provided you with the data. You are not permitted to copy, sub-license, distribute or sell any of this data to third parties in any form.

TILE REF NO: TQ2636SEN


SHEET ISSUE NO 7_CRW8047

SHEET ACTIVE FROM - DD.MM.YYYY

N

SCALE: 1:1250 at A3 size

PAGE 1 OF 2: EXISTING RESTRICTIONS ONLY

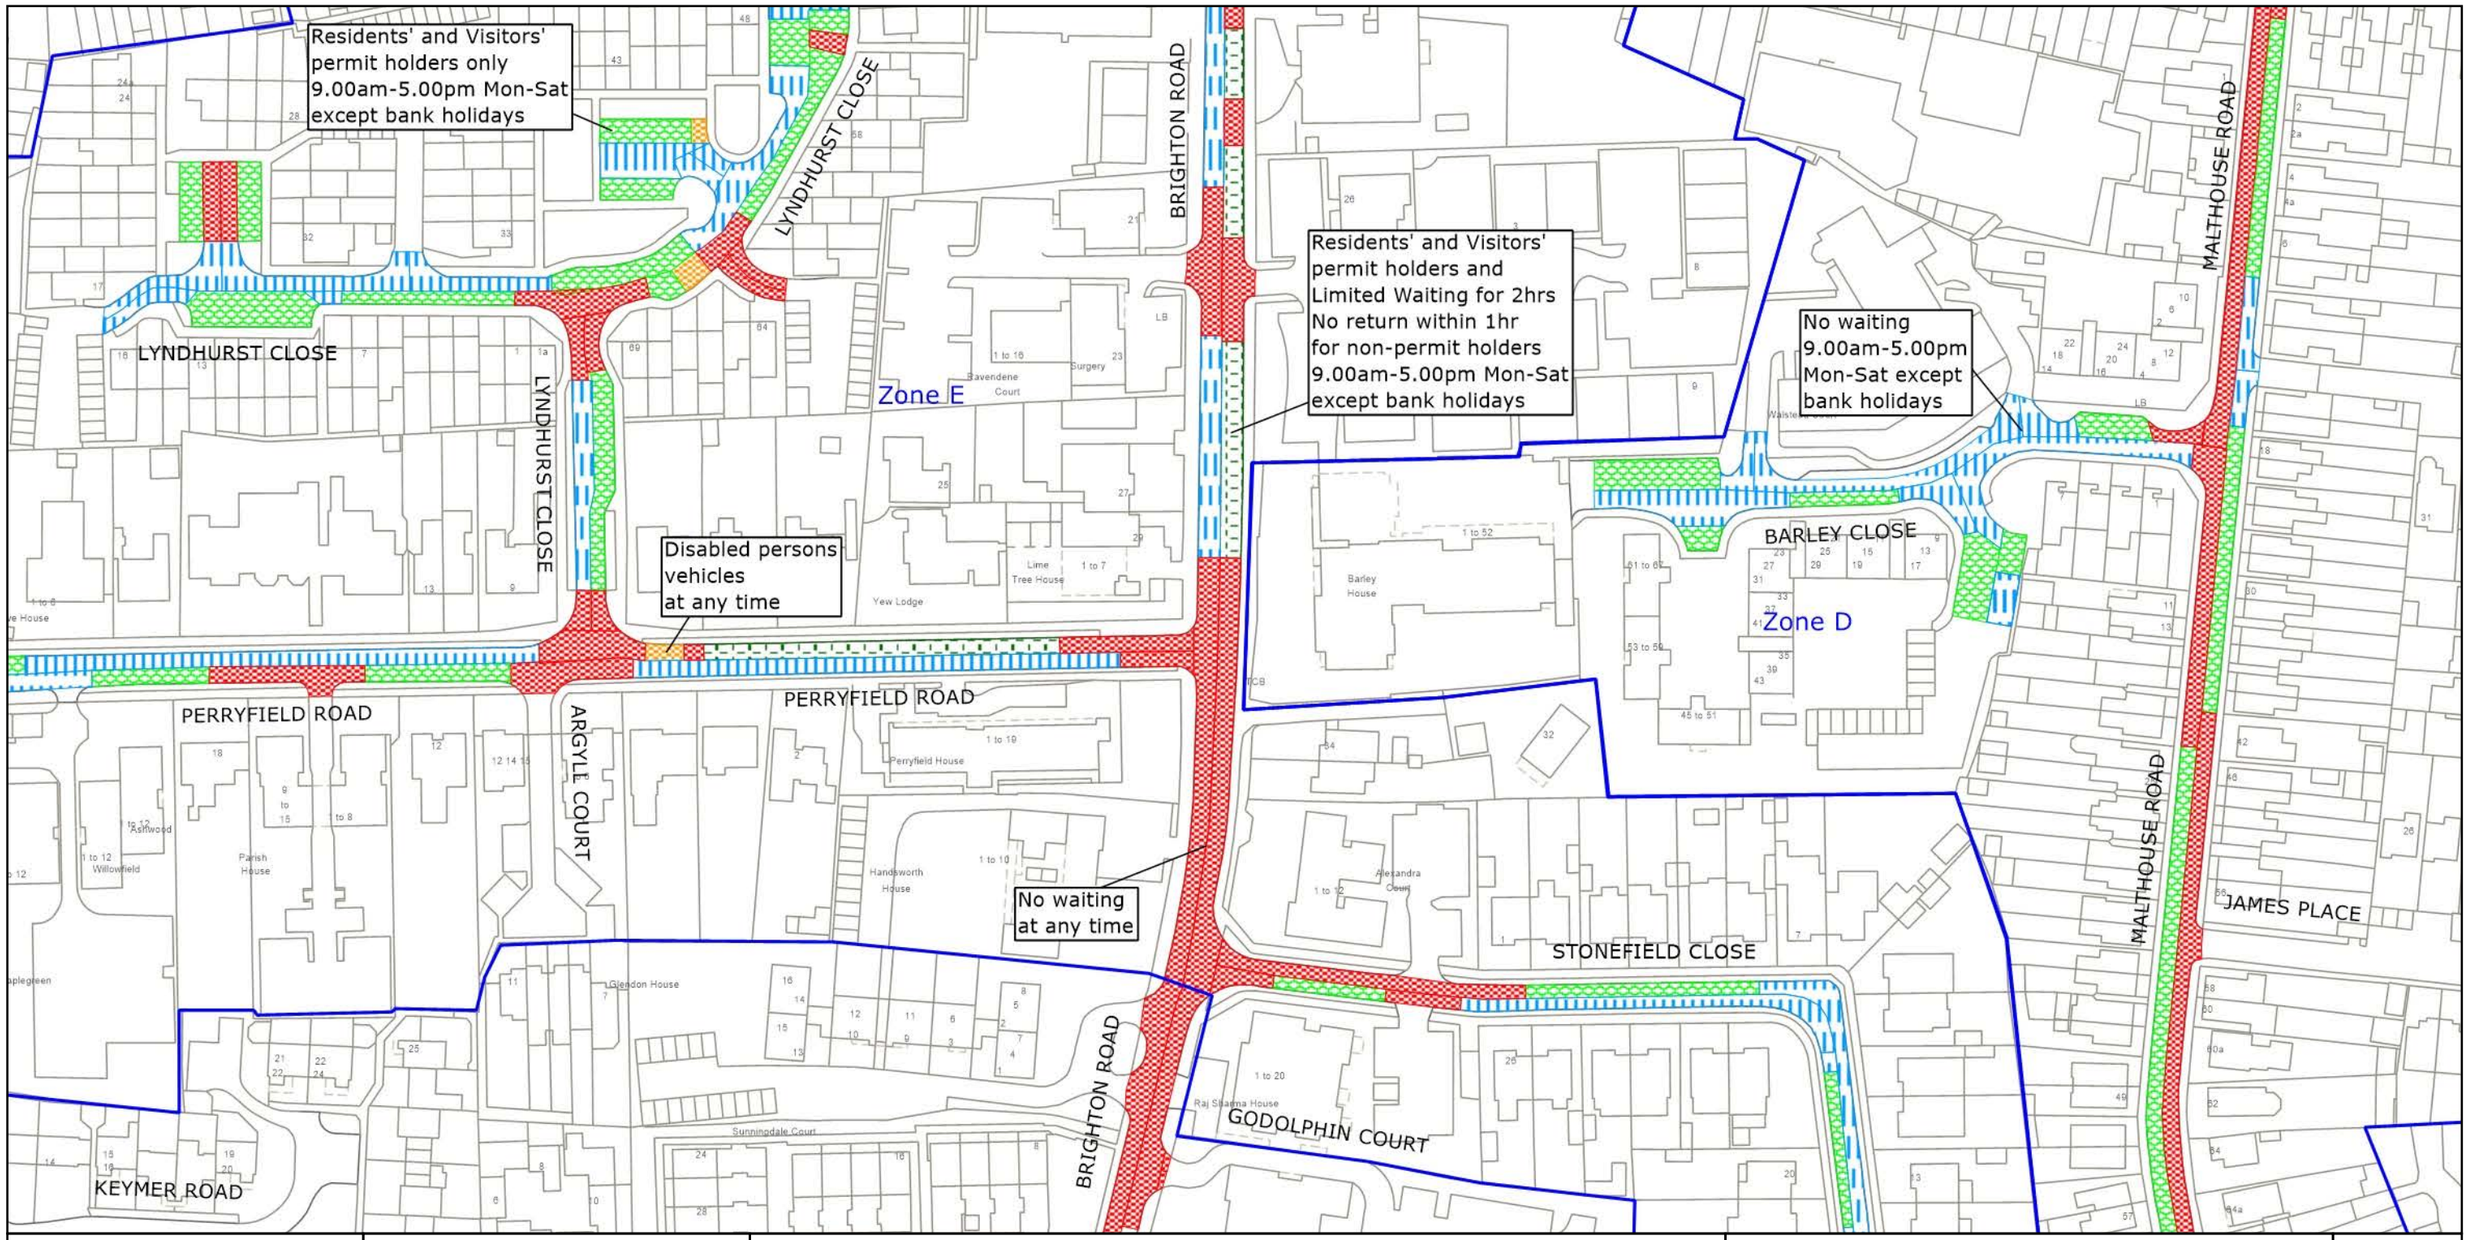

west sussex county council

West Sussex County Council
Highways & Transport
The Grange
Tower Street
Chichester
West Sussex
PO19 1RH

CRAWLEY BOROUGH: SOUTHGATE WARD

WAITING RESTRICTIONS

© Crown copyright and database rights 2025 OS AC0000849983. You are permitted to use this data solely to enable you to respond to, or interact with, the organisation that provided you with the data. You are not permitted to copy, sub-license, distribute or sell any of this data to third parties in any form.

TILE REF NO:
TQ2636SES


SHEET ISSUE NO 5
SHEET ACTIVE FROM - 07.07.2025

N

SCALE:
1:1250
at A3 size

PAGE 2 OF 2: PROPOSED CHANGES TO RESTRICTIONS (CIRCLED)

Map centre: 526750, 136125

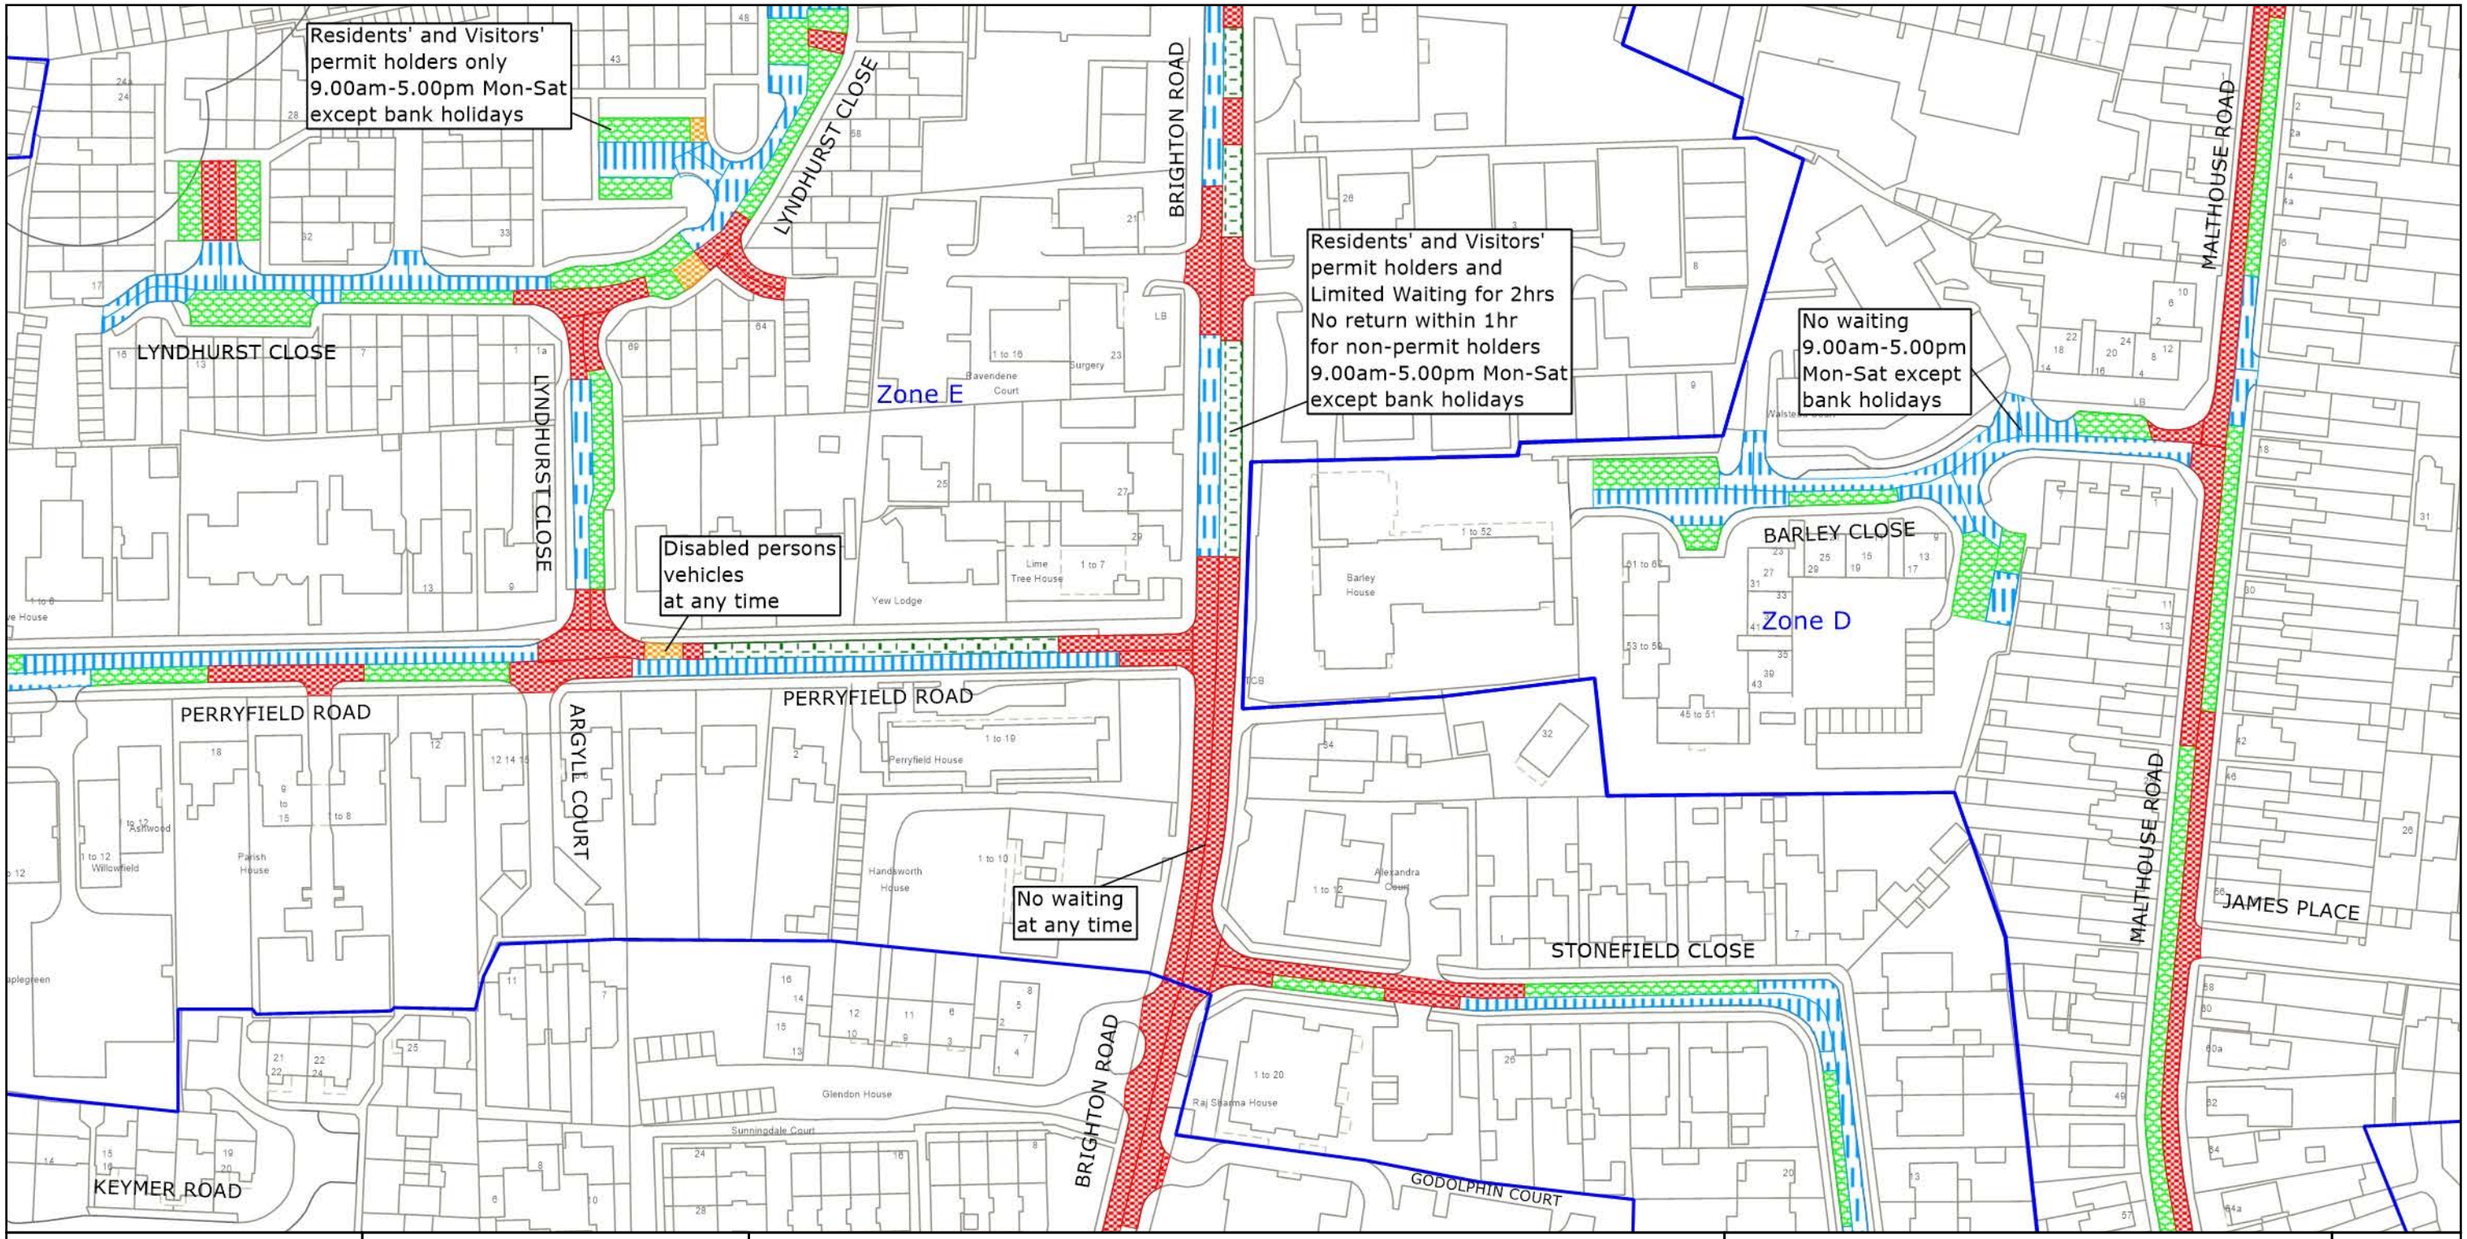

west sussex county council

West Sussex County Council
Highways & Transport
The Grange
Tower Street
Chichester
West Sussex
PO19 1RH

CRAWLEY BOROUGH: SOUTHGATE WARD

PROPOSED WAITING RESTRICTIONS (28.07.2026)

© Crown copyright and database rights 2025 OS AC0000849983. You are permitted to use this data solely to enable you to respond to, or interact with, the organisation that provided you with the data. You are not permitted to copy, sub-license, distribute or sell any of this data to third parties in any form.

TILE REF NO: TQ2636SES


SHEET ISSUE NO 6_CRW8047

SHEET ACTIVE FROM - DD.MM.YYYY

N

SCALE: 1:1250 at A3 size

PAGE 1 OF 2: EXISTING RESTRICTIONS ONLY

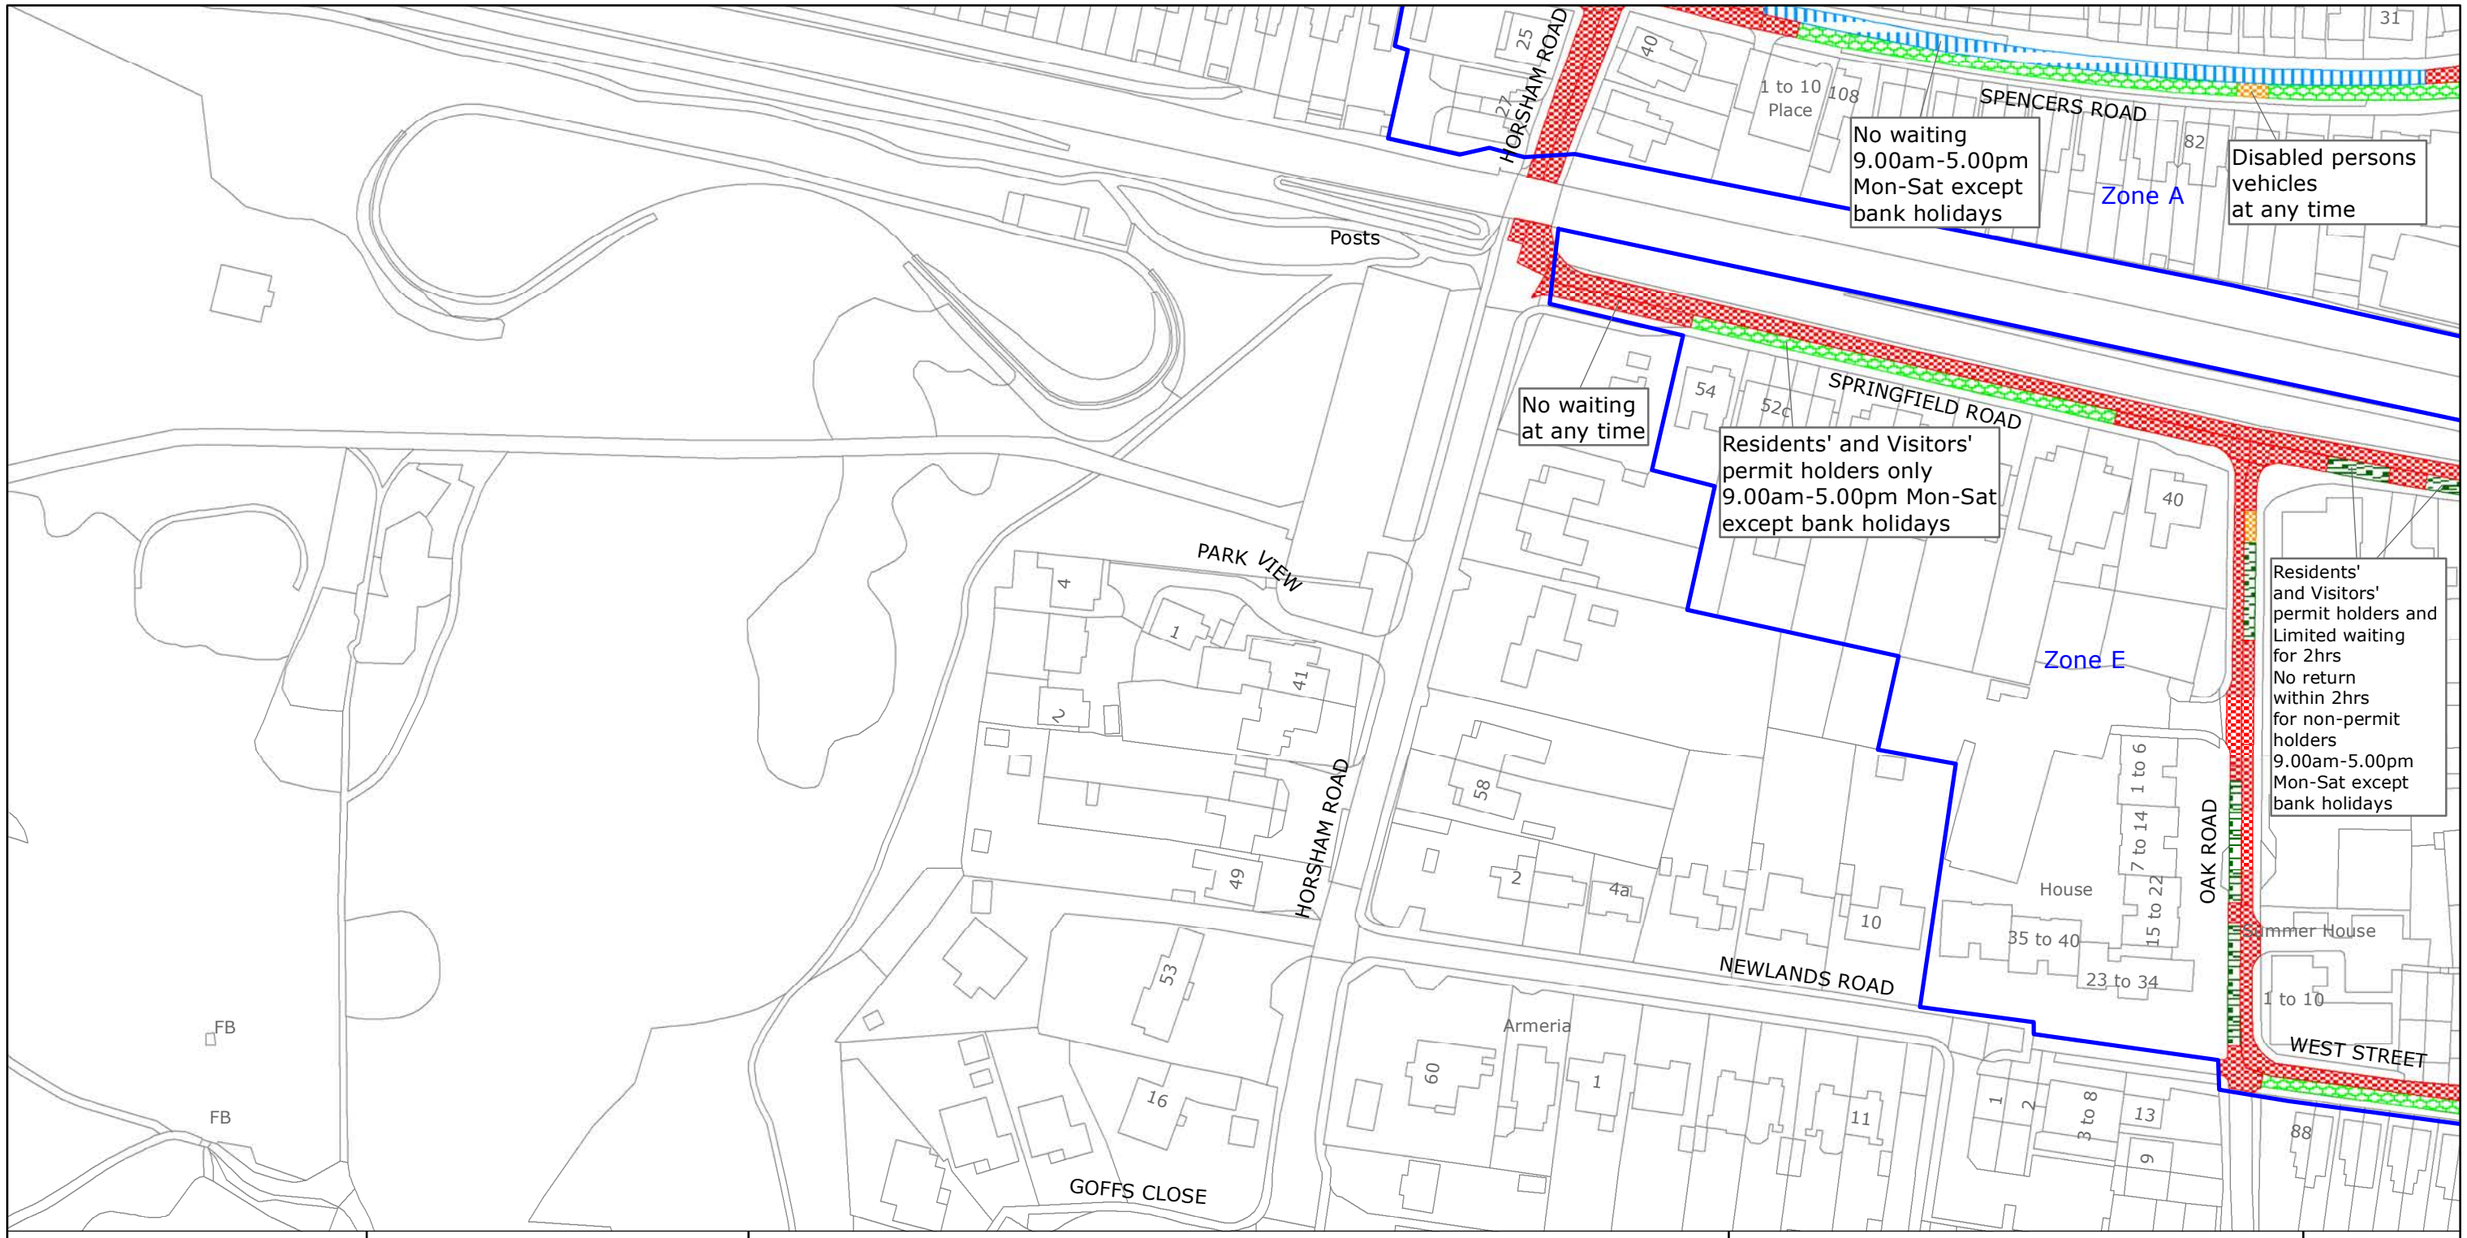

West Sussex County Council
Highways & Transport
The Grange
Tower Street
Chichester
West Sussex
PO19 1RH

CRAWLEY BOROUGH: NORTHGATE & WEST GREEN AND SOUTHGATE WARDS

WAITING RESTRICTIONS

Reproduced from or based upon 2022 Ordnance Survey mapping with permission of the Controller of HMSO (c) Crown Copyright reserved.
Unauthorised reproduction infringes Crown copyright and may lead to prosecution or civil proceedings West Sussex County Council Licence No. 100018485

TILE REF NO:
TQ2636SWN


SHEET ISSUE NO 6
SHEET ACTIVE FROM - 18.07.2022

N

SCALE:
1:1250
at A3 size

PAGE 2 OF 2: PROPOSED CHANGES TO RESTRICTIONS (CIRCLED)

Map centre: 526250, 136375

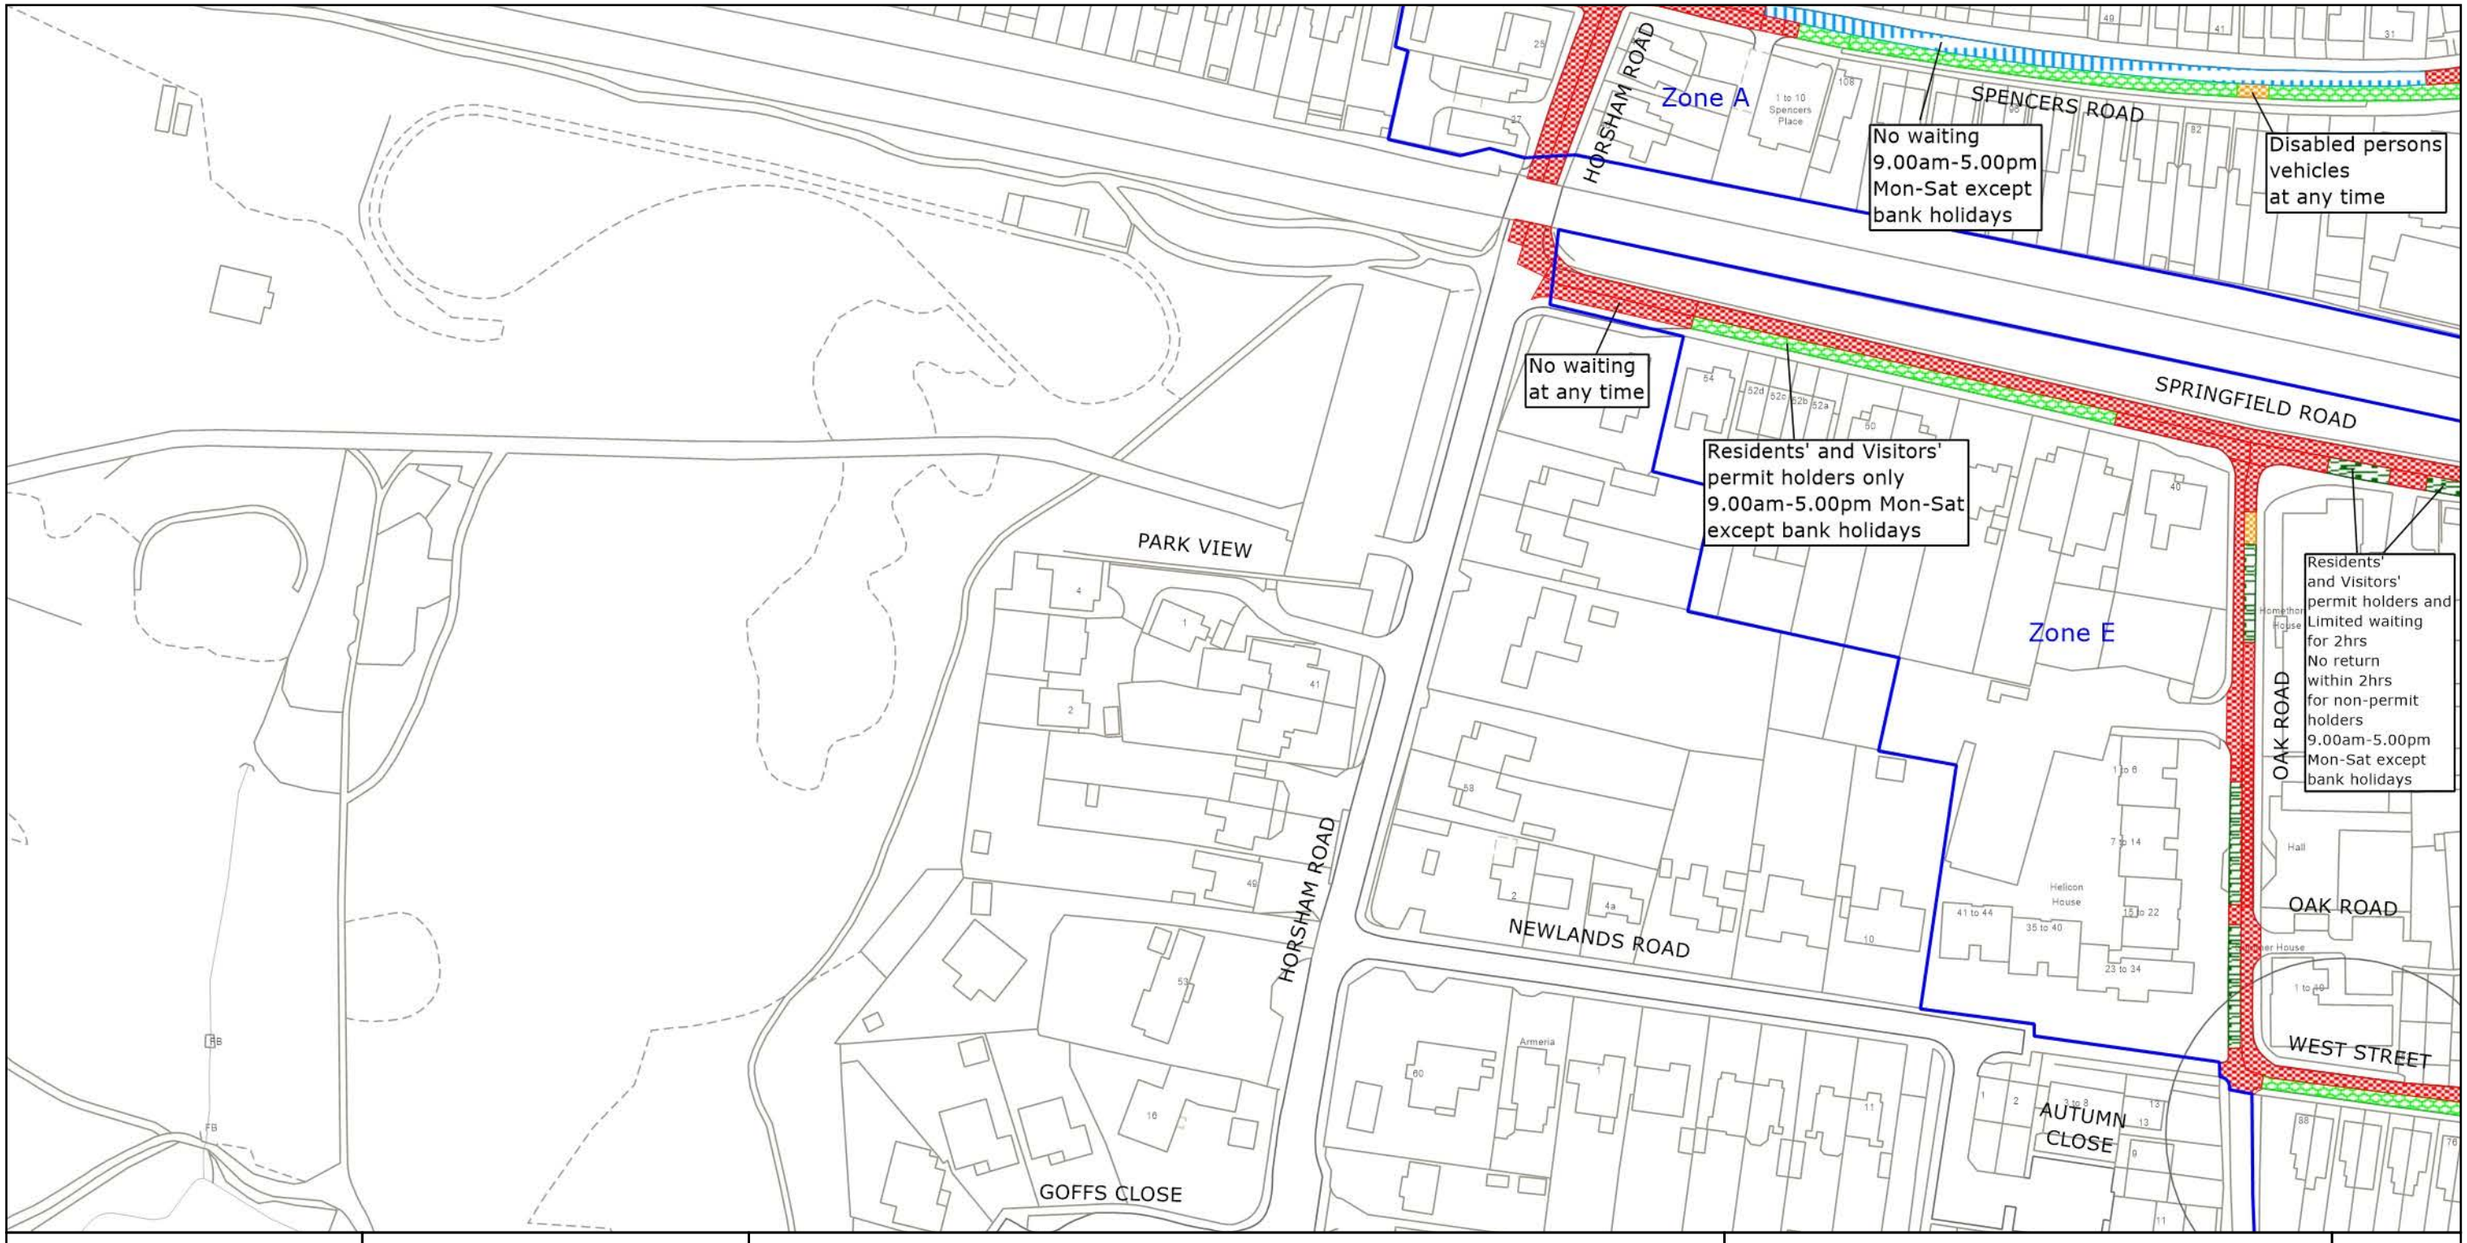

west sussex county council

West Sussex County Council
Highways & Transport
The Grange
Tower Street
Chichester
West Sussex
PO19 1RH

CRAWLEY BOROUGH: NORTHGATE & WEST GREEN AND SOUTHGATE WARDS

PROPOSED WAITING RESTRICTIONS (28.07.2026)

© Crown copyright and database rights 2025 OS AC0000849983. You are permitted to use this data solely to enable you to respond to, or interact with, the organisation that provided you with the data. You are not permitted to copy, sub-license, distribute or sell any of this data to third parties in any form.


TILE REF NO:
TQ2636SWN

SHEET ISSUE NO 7_CRW8047
SHEET ACTIVE FROM - DD.MM.YYYY

N

SCALE:
1:1250
at A3 size

PAGE 1 OF 2: EXISTING RESTRICTIONS ONLY

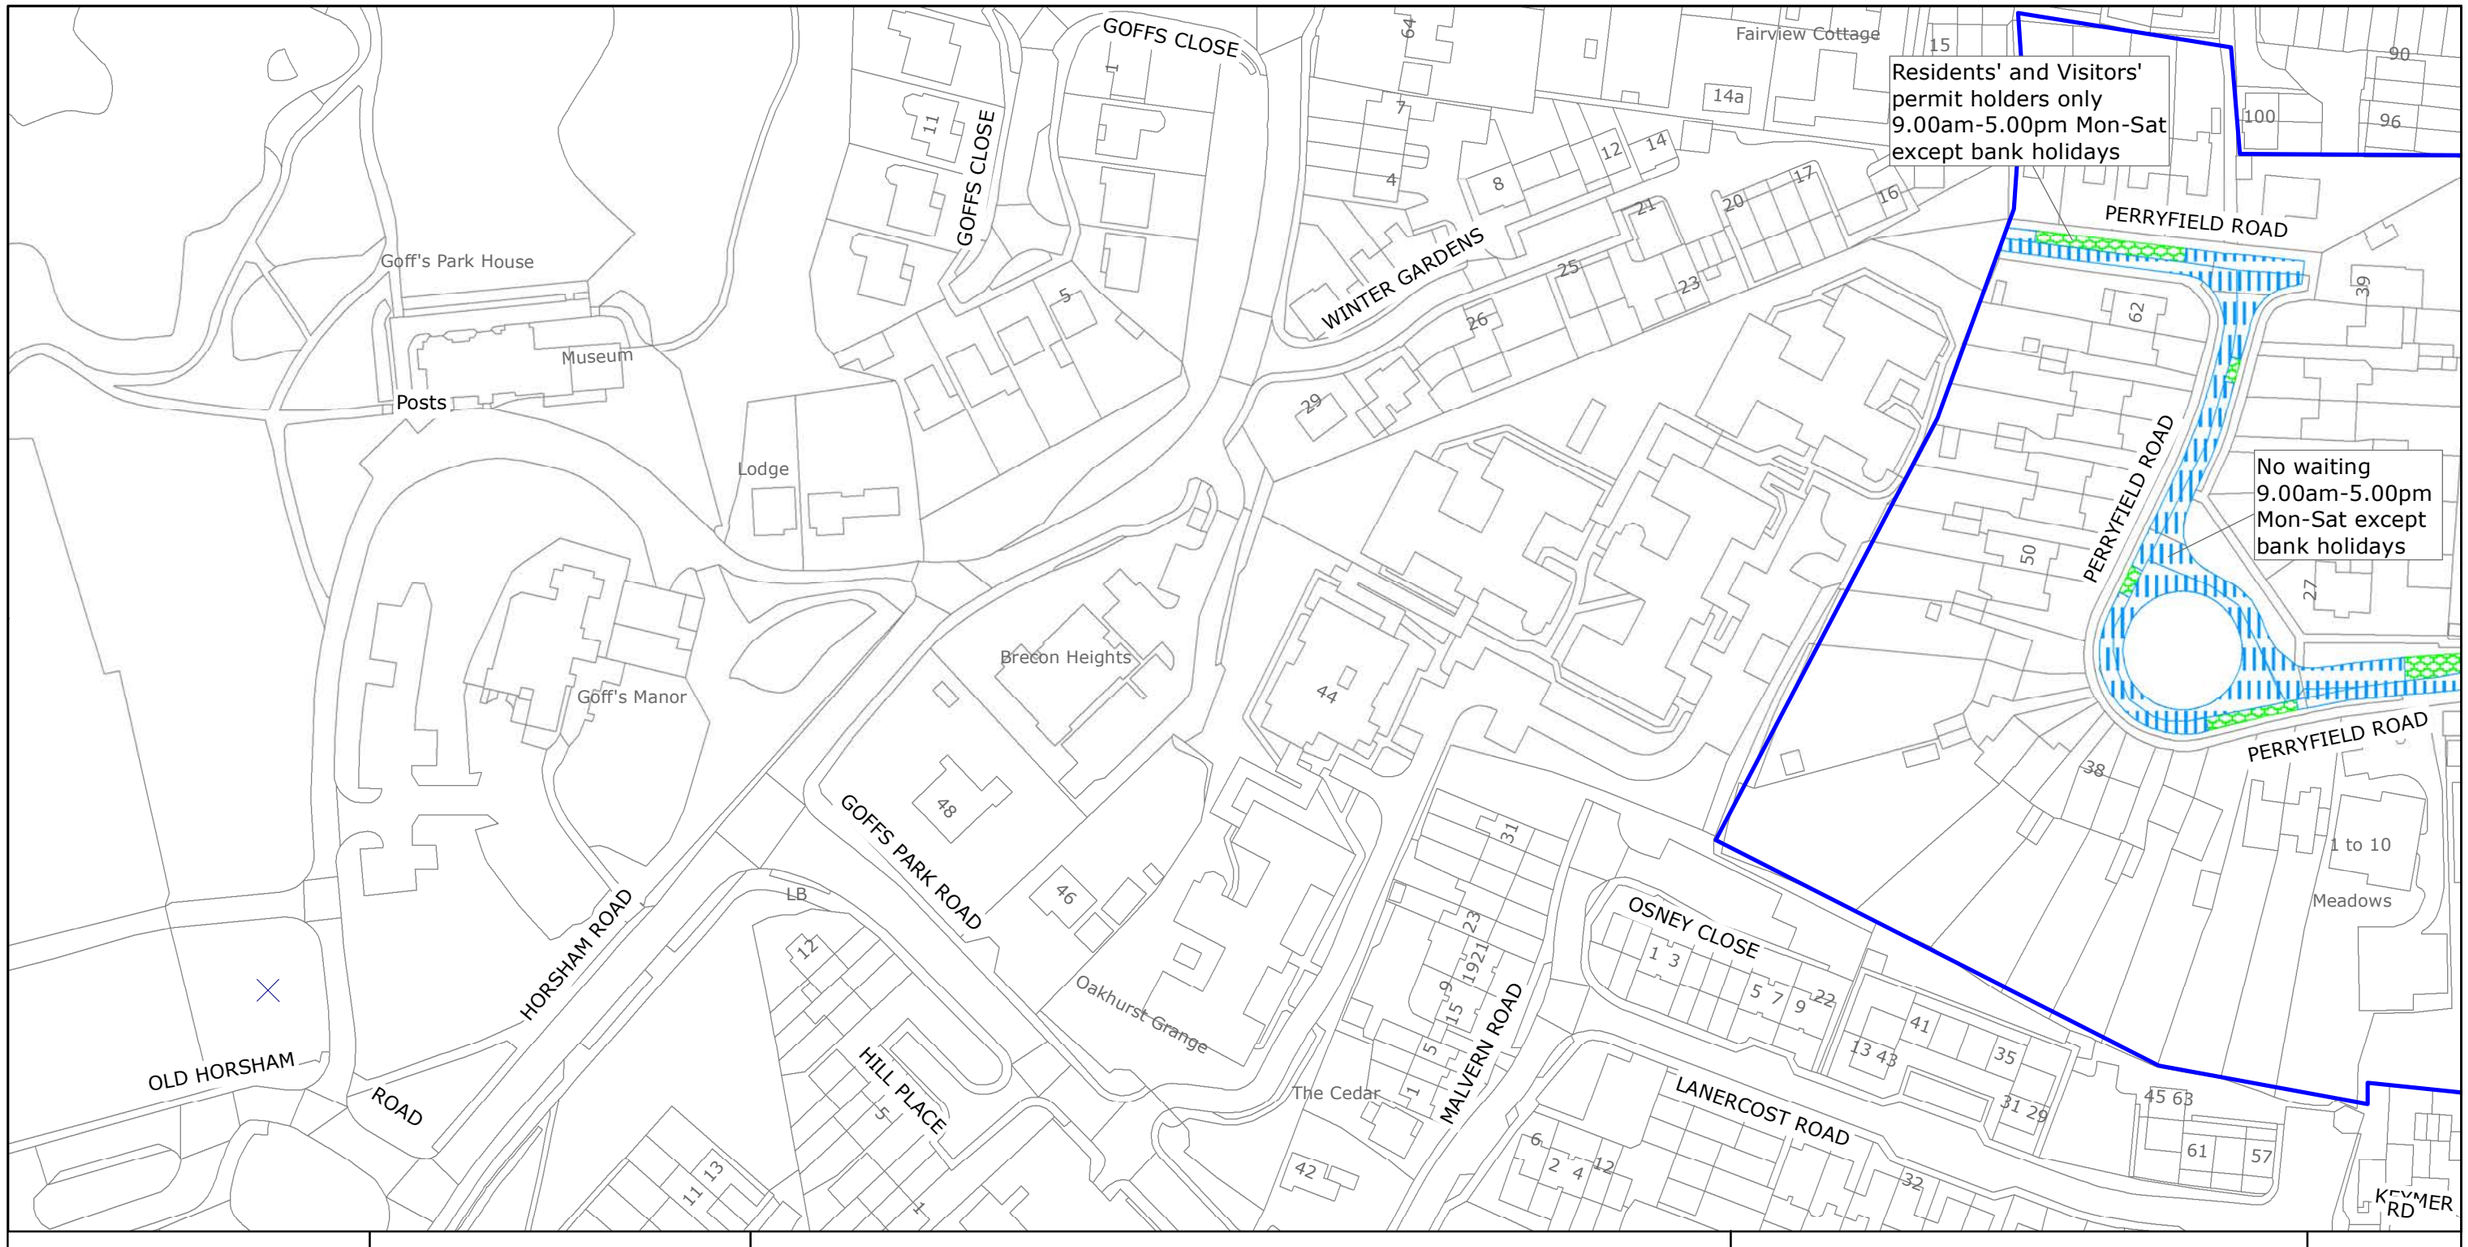

west sussex county council	West Sussex County Council Highways & Transport The Grange Tower Street Chichester West Sussex PO19 1RH	CRAWLEY BOROUGH: SOUTHGATE WARD WAITING RESTRICTIONS	TILE REF NO: TQ2636SWS SHEET ISSUE NO 2 SHEET ACTIVE FROM - 15/07/2019


Reproduced from or based upon 2019 Ordnance Survey mapping with permission of the Controller of HMSO (c) Crown Copyright reserved.
Unauthorised reproduction infringes Crown copyright and may lead to prosecution or civil proceedings West Sussex County Council Licence No. 100018485

N

SCALE: 1:1250 at A3 size

PAGE 2 OF 2: PROPOSED CHANGES TO RESTRICTIONS (CIRCLED)

Map centre: 526250, 136125

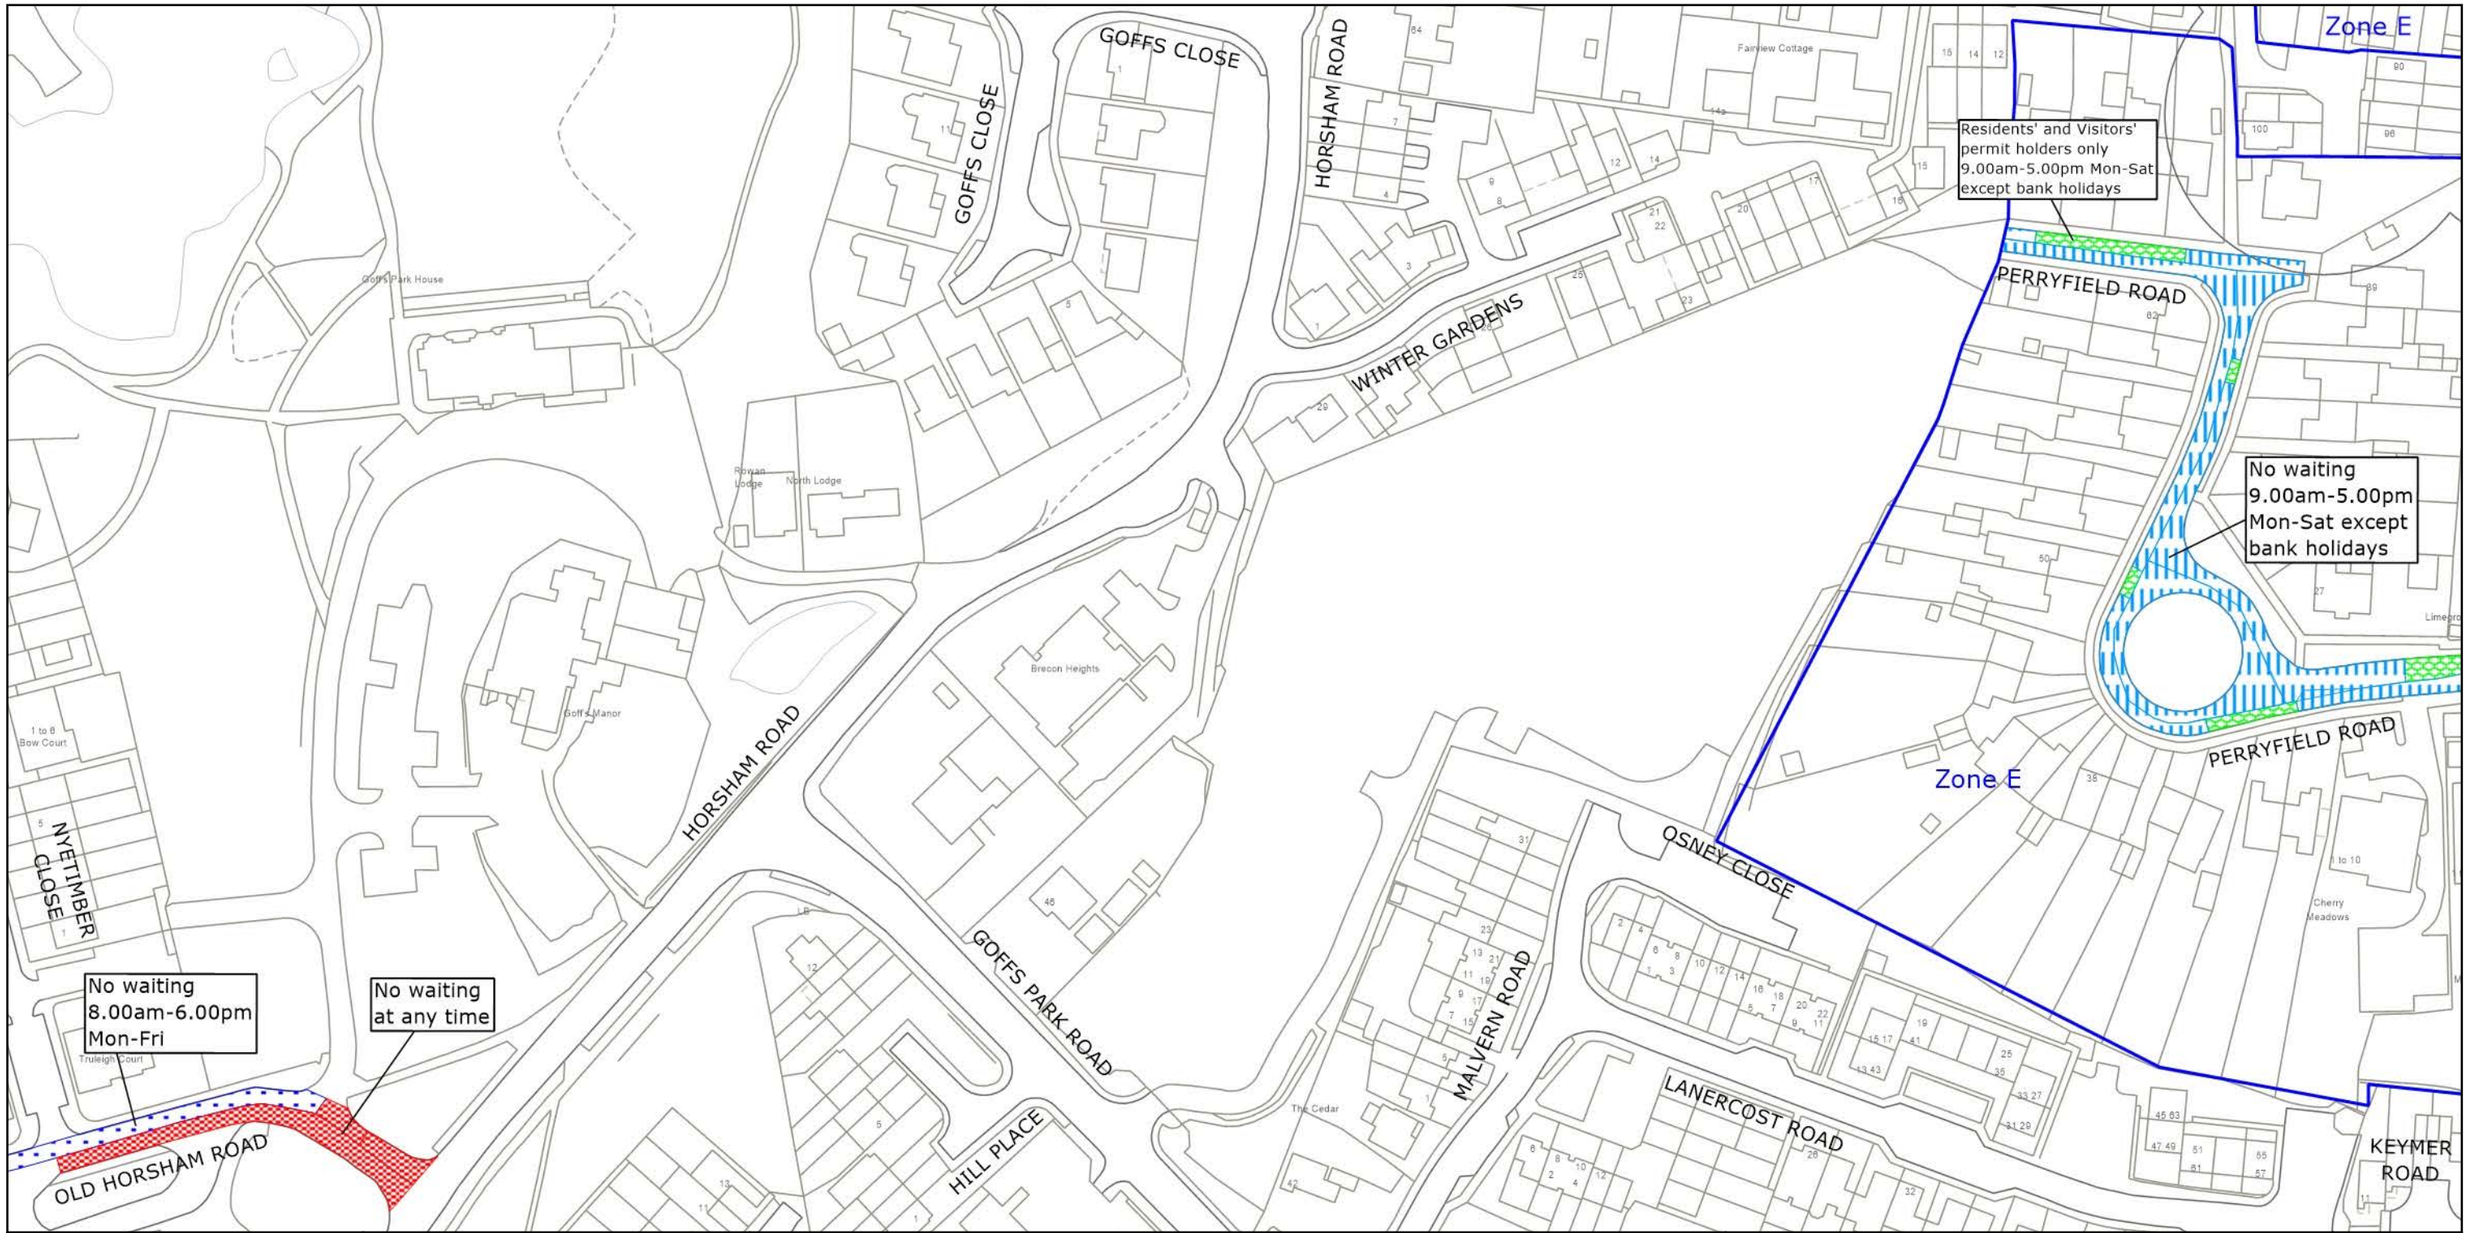

west sussex county council

West Sussex County Council
Highways & Transport
The Grange
Tower Street
Chichester
West Sussex
PO19 1RH

CRAWLEY BOROUGH: SOUTHGATE WARD

PROPOSED WAITING RESTRICTIONS (28.07.2026)

© Crown copyright and database rights 2025 OS AC0000849983. You are permitted to use this data solely to enable you to respond to, or interact with, the organisation that provided you with the data. You are not permitted to copy, sub-license, distribute or sell any of this data to third parties in any form.


TILE REF NO:
TQ2636SWS

SHEET ISSUE NO 3_CRW8047
SHEET ACTIVE FROM - DD.MM.YYYY

N

SCALE:
1:1250
at A3 size

PAGE 1 OF 2: EXISTING RESTRICTIONS ONLY

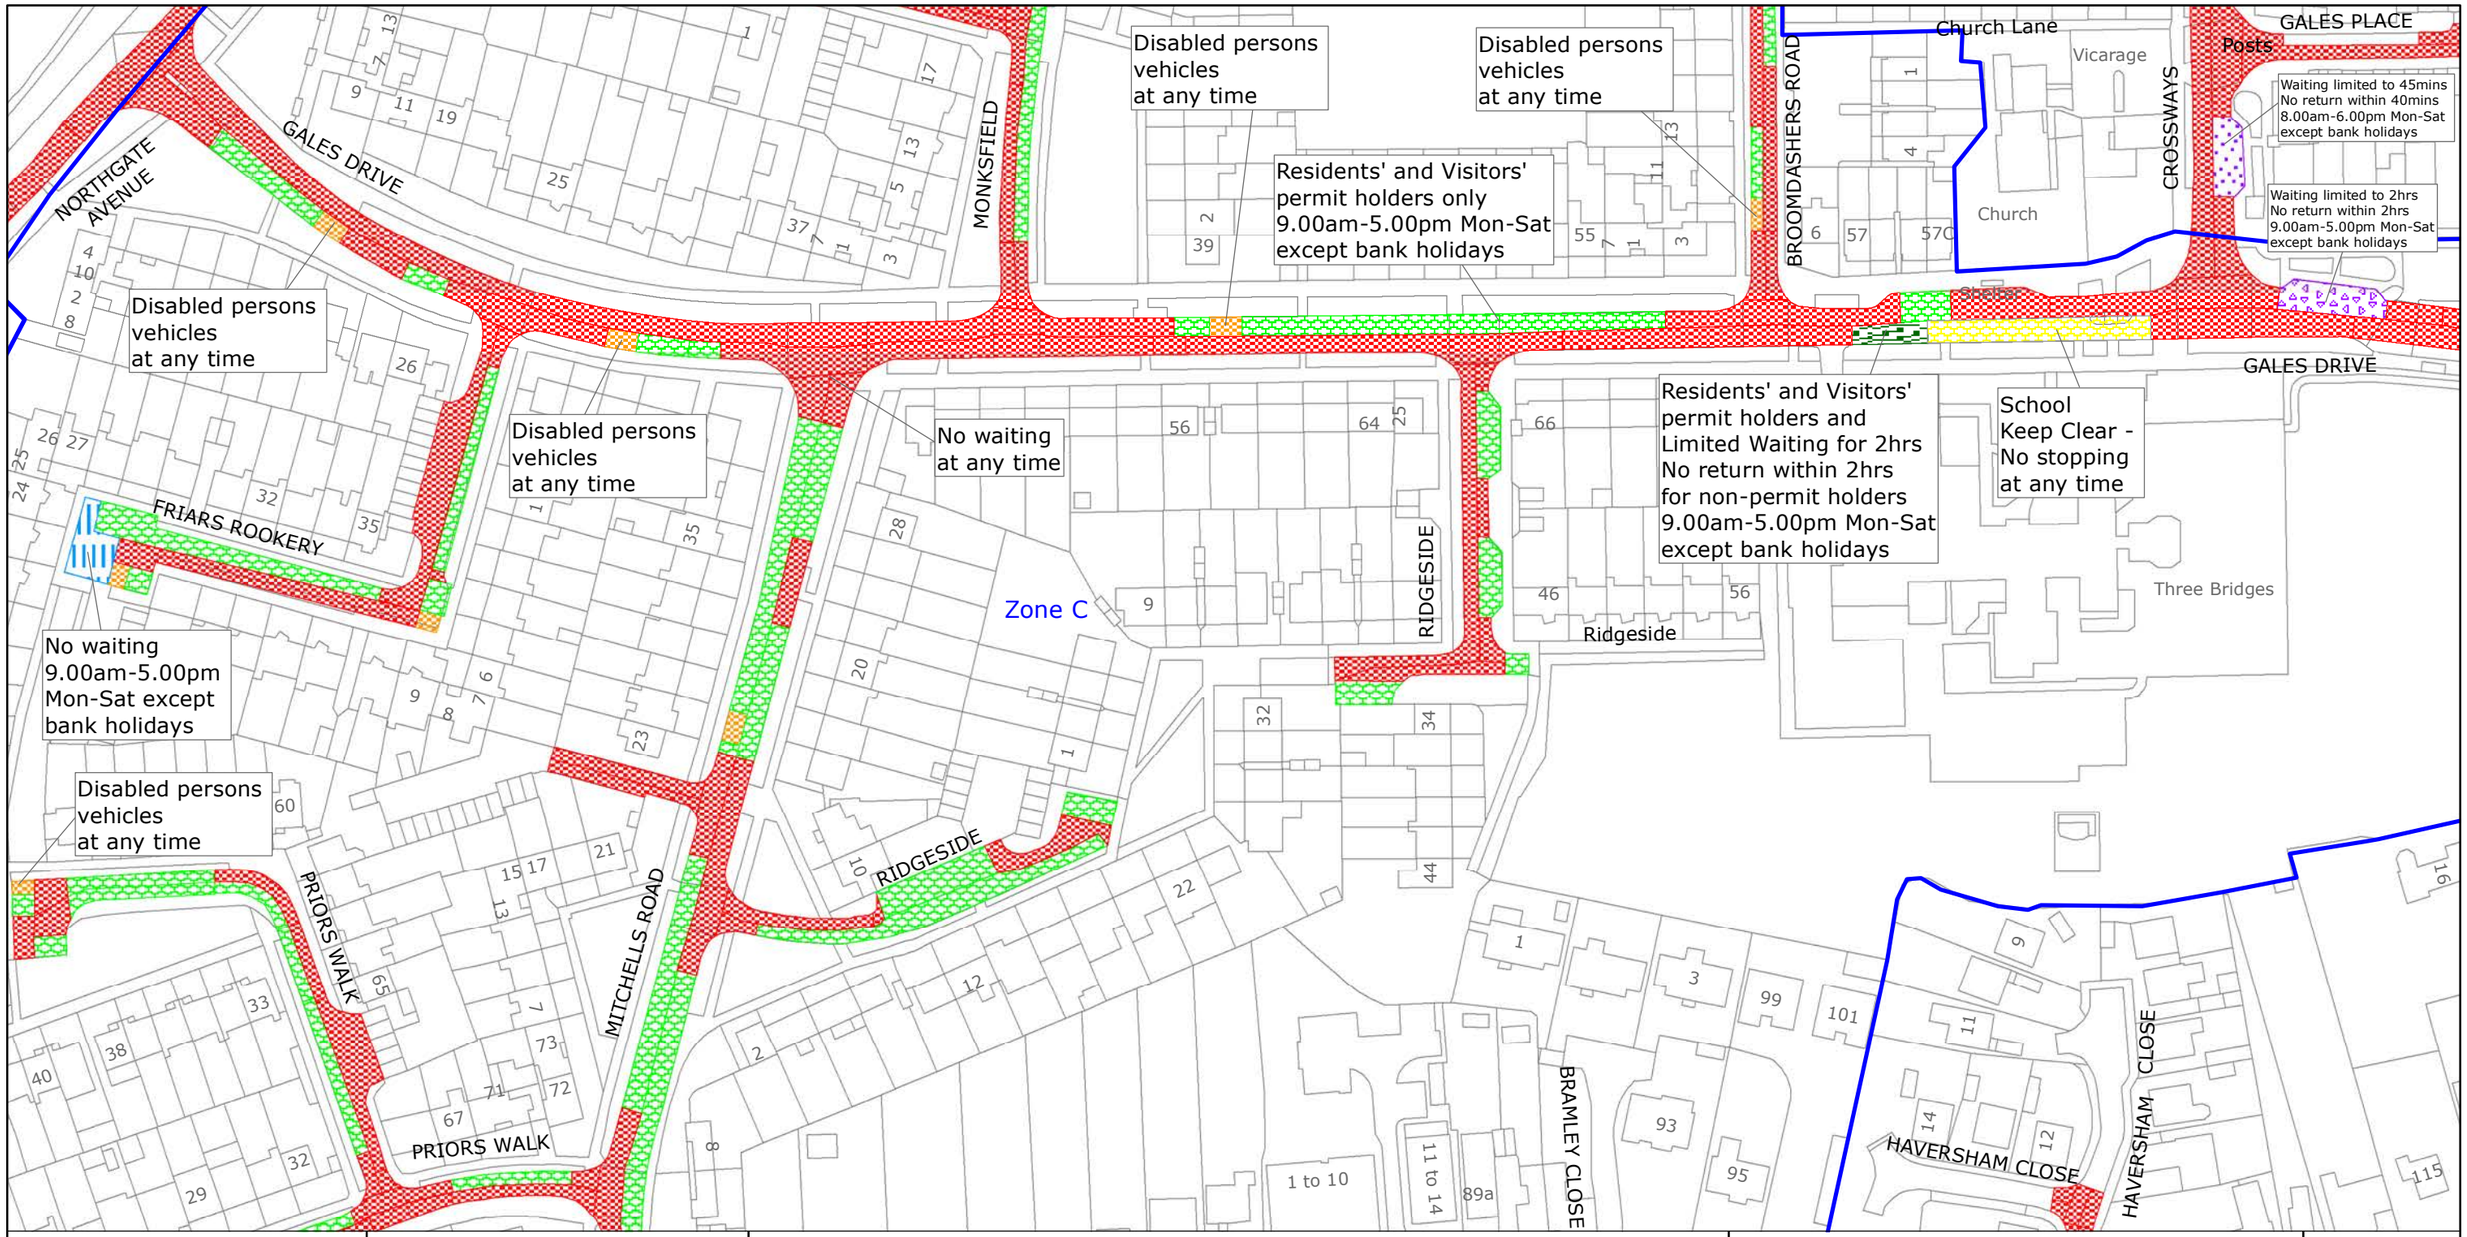

west sussex county council	West Sussex County Council Highways & Transport The Grange Tower Street Chichester West Sussex PO19 1RH	CRAWLEY BOROUGH: NORTHGATE & WEST GREEN AND THREE BRIDGES WARDS WAITING RESTRICTIONS	TILE REF NO: TQ2736NEN SHEET ISSUE NO 7 SHEET ACTIVE FROM - 18.07.2022


Reproduced from or based upon 2022 Ordnance Survey mapping with permission of the Controller of HMSO (c) Crown Copyright reserved.
Unauthorised reproduction infringes Crown copyright and may lead to prosecution or civil proceedings West Sussex County Council Licence No. 100018485

N

SCALE: 1:1250 at A3 size

PAGE 2 OF 2: PROPOSED CHANGES TO RESTRICTIONS (CIRCLED)

Map centre: 527750, 136875

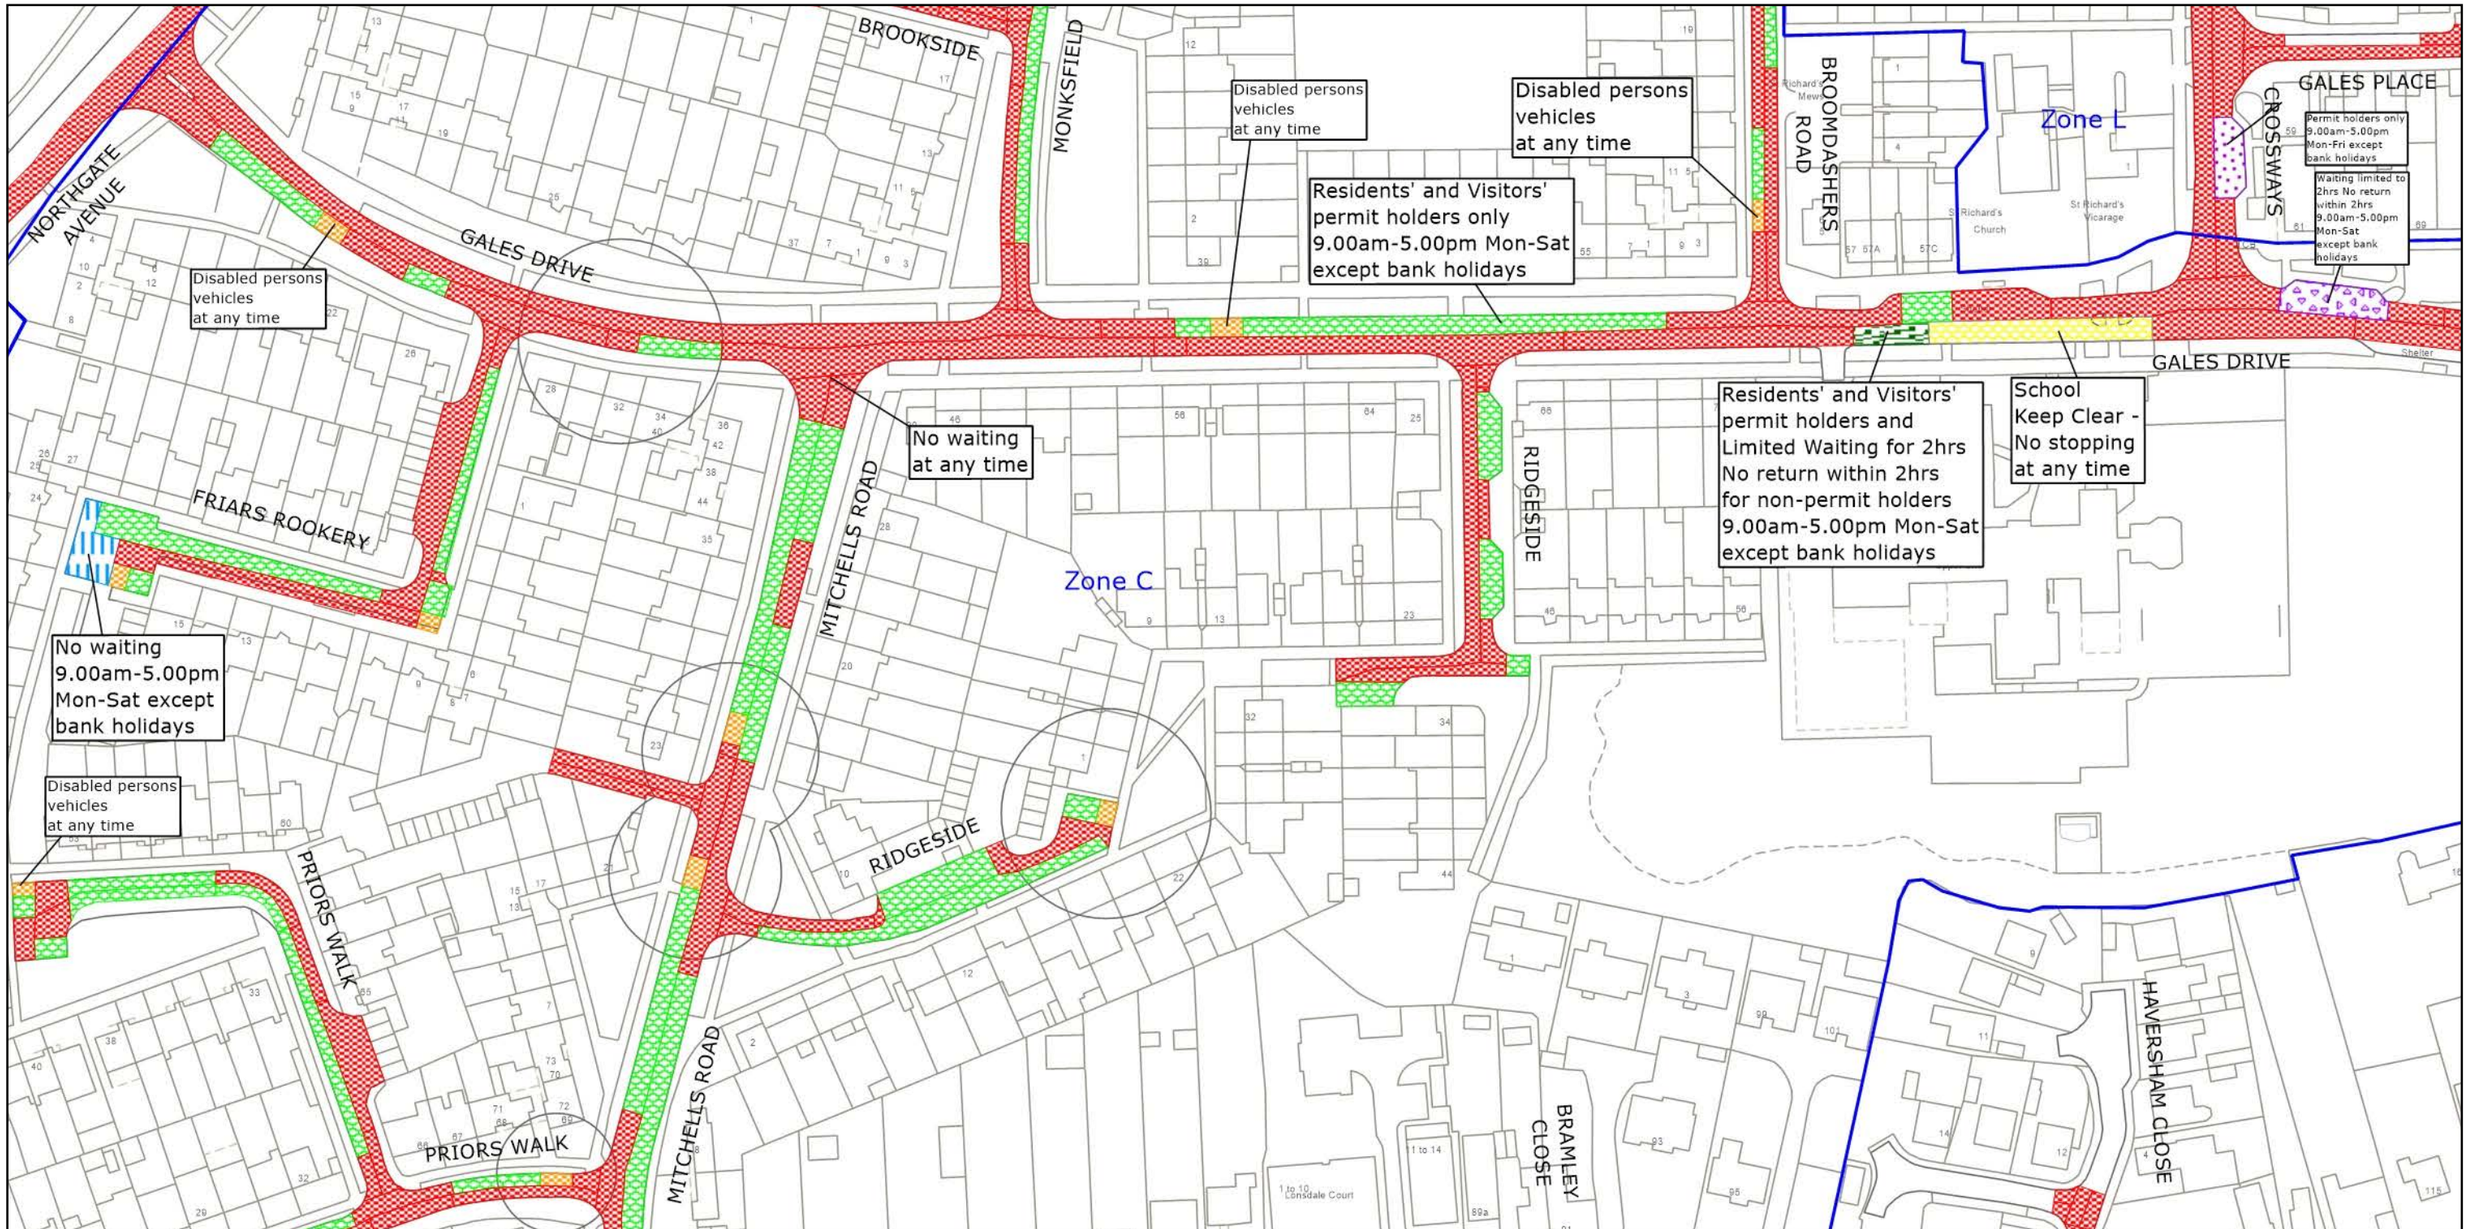

west sussex county council

West Sussex County Council
Highways & Transport
The Grange
Tower Street
Chichester
West Sussex
PO19 1RH

CRAWLEY BOROUGH: NORTHGATE & WEST GREEN AND THREE BRIDGES WARDS

PROPOSED WAITING RESTRICTIONS (11.09.2026)

© Crown copyright and database rights 2026 OS AC0000849983. You are permitted to use this data solely to enable you to respond to, or interact with, the organisation that provided you with the data. You are not permitted to copy, sub-license, distribute or sell any of this data to third parties in any form.

TILE REF NO: TQ2736NEN


SHEET ISSUE NO 8_CRW8047

SHEET ACTIVE FROM - DD.MM.YYYY

N

SCALE: 1:1250 at A3 size

PAGE 1 OF 2: EXISTING RESTRICTIONS ONLY

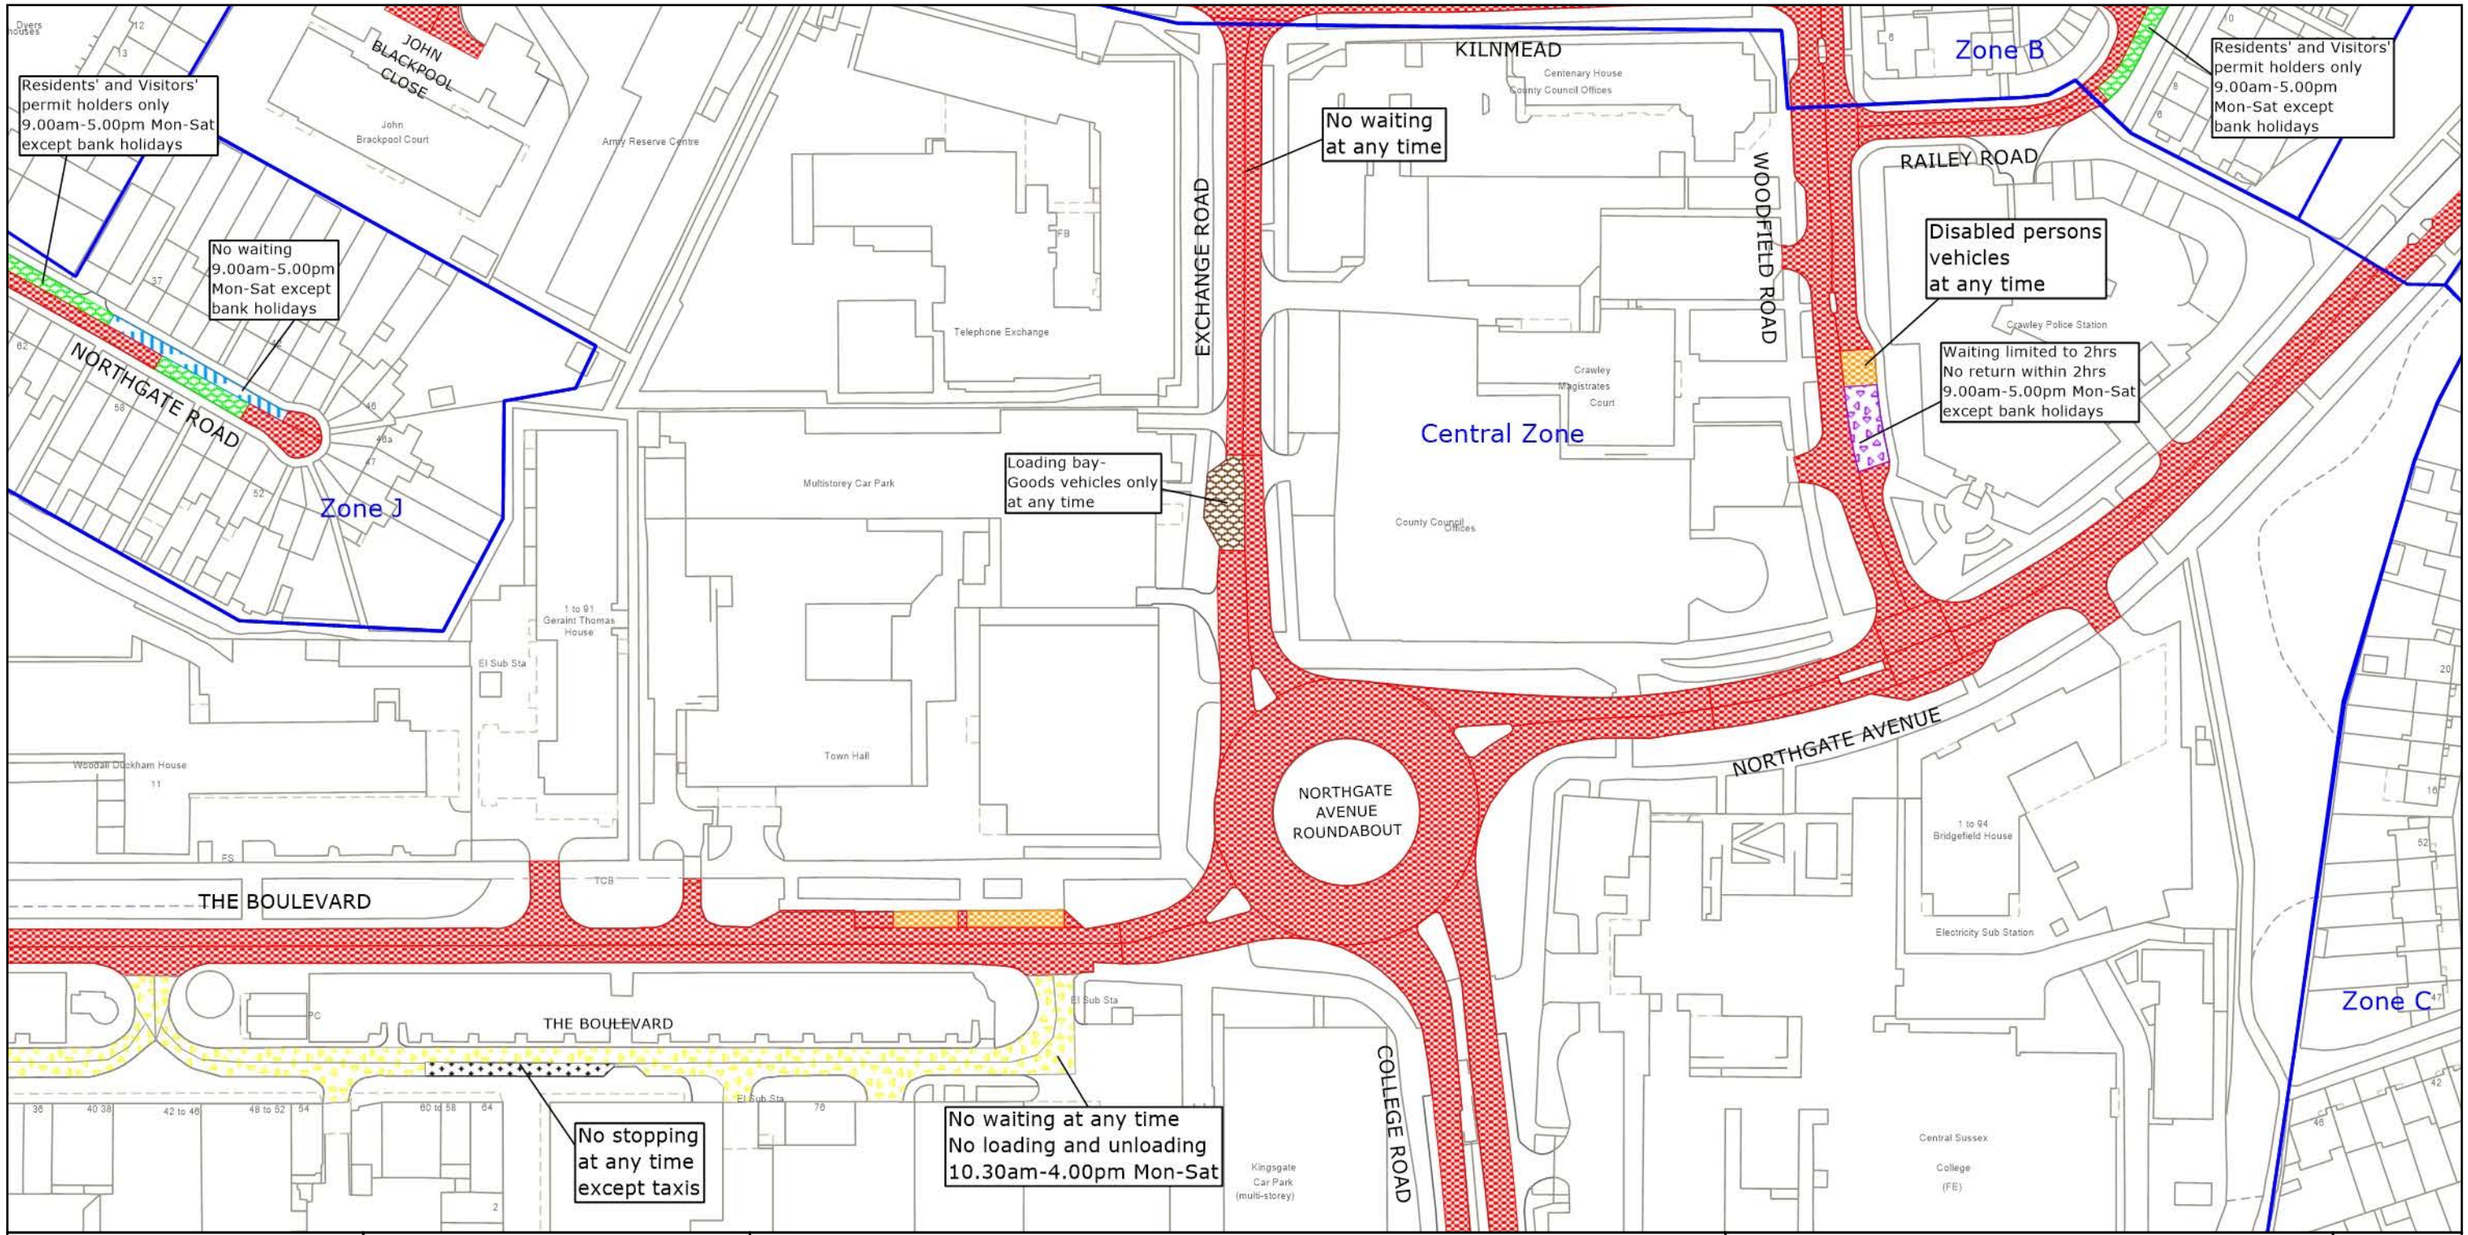

west sussex county council

West Sussex County Council
Highways & Transport
The Grange
Tower Street
Chichester
West Sussex
PO19 1RH

CRAWLEY BOROUGH: NORTHGATE & WEST GREEN AND THREE BRIDGES WARDS

WAITING RESTRICTIONS

© Crown copyright and database rights 2025 OS AC0000849983. You are permitted to use this data solely to enable you to respond to, or interact with, the organisation that provided you with the data. You are not permitted to copy, sub-license, distribute or sell any of this data to third parties in any form.

TILE REF NO:
TQ2736NWN


SHEET ISSUE NO 7
SHEET ACTIVE FROM - 10.03.2025

N

SCALE: 1:1250 at A3 size

PAGE 2 OF 2: PROPOSED CHANGES TO RESTRICTIONS (CIRCLED)

Map centre: 527250, 136875

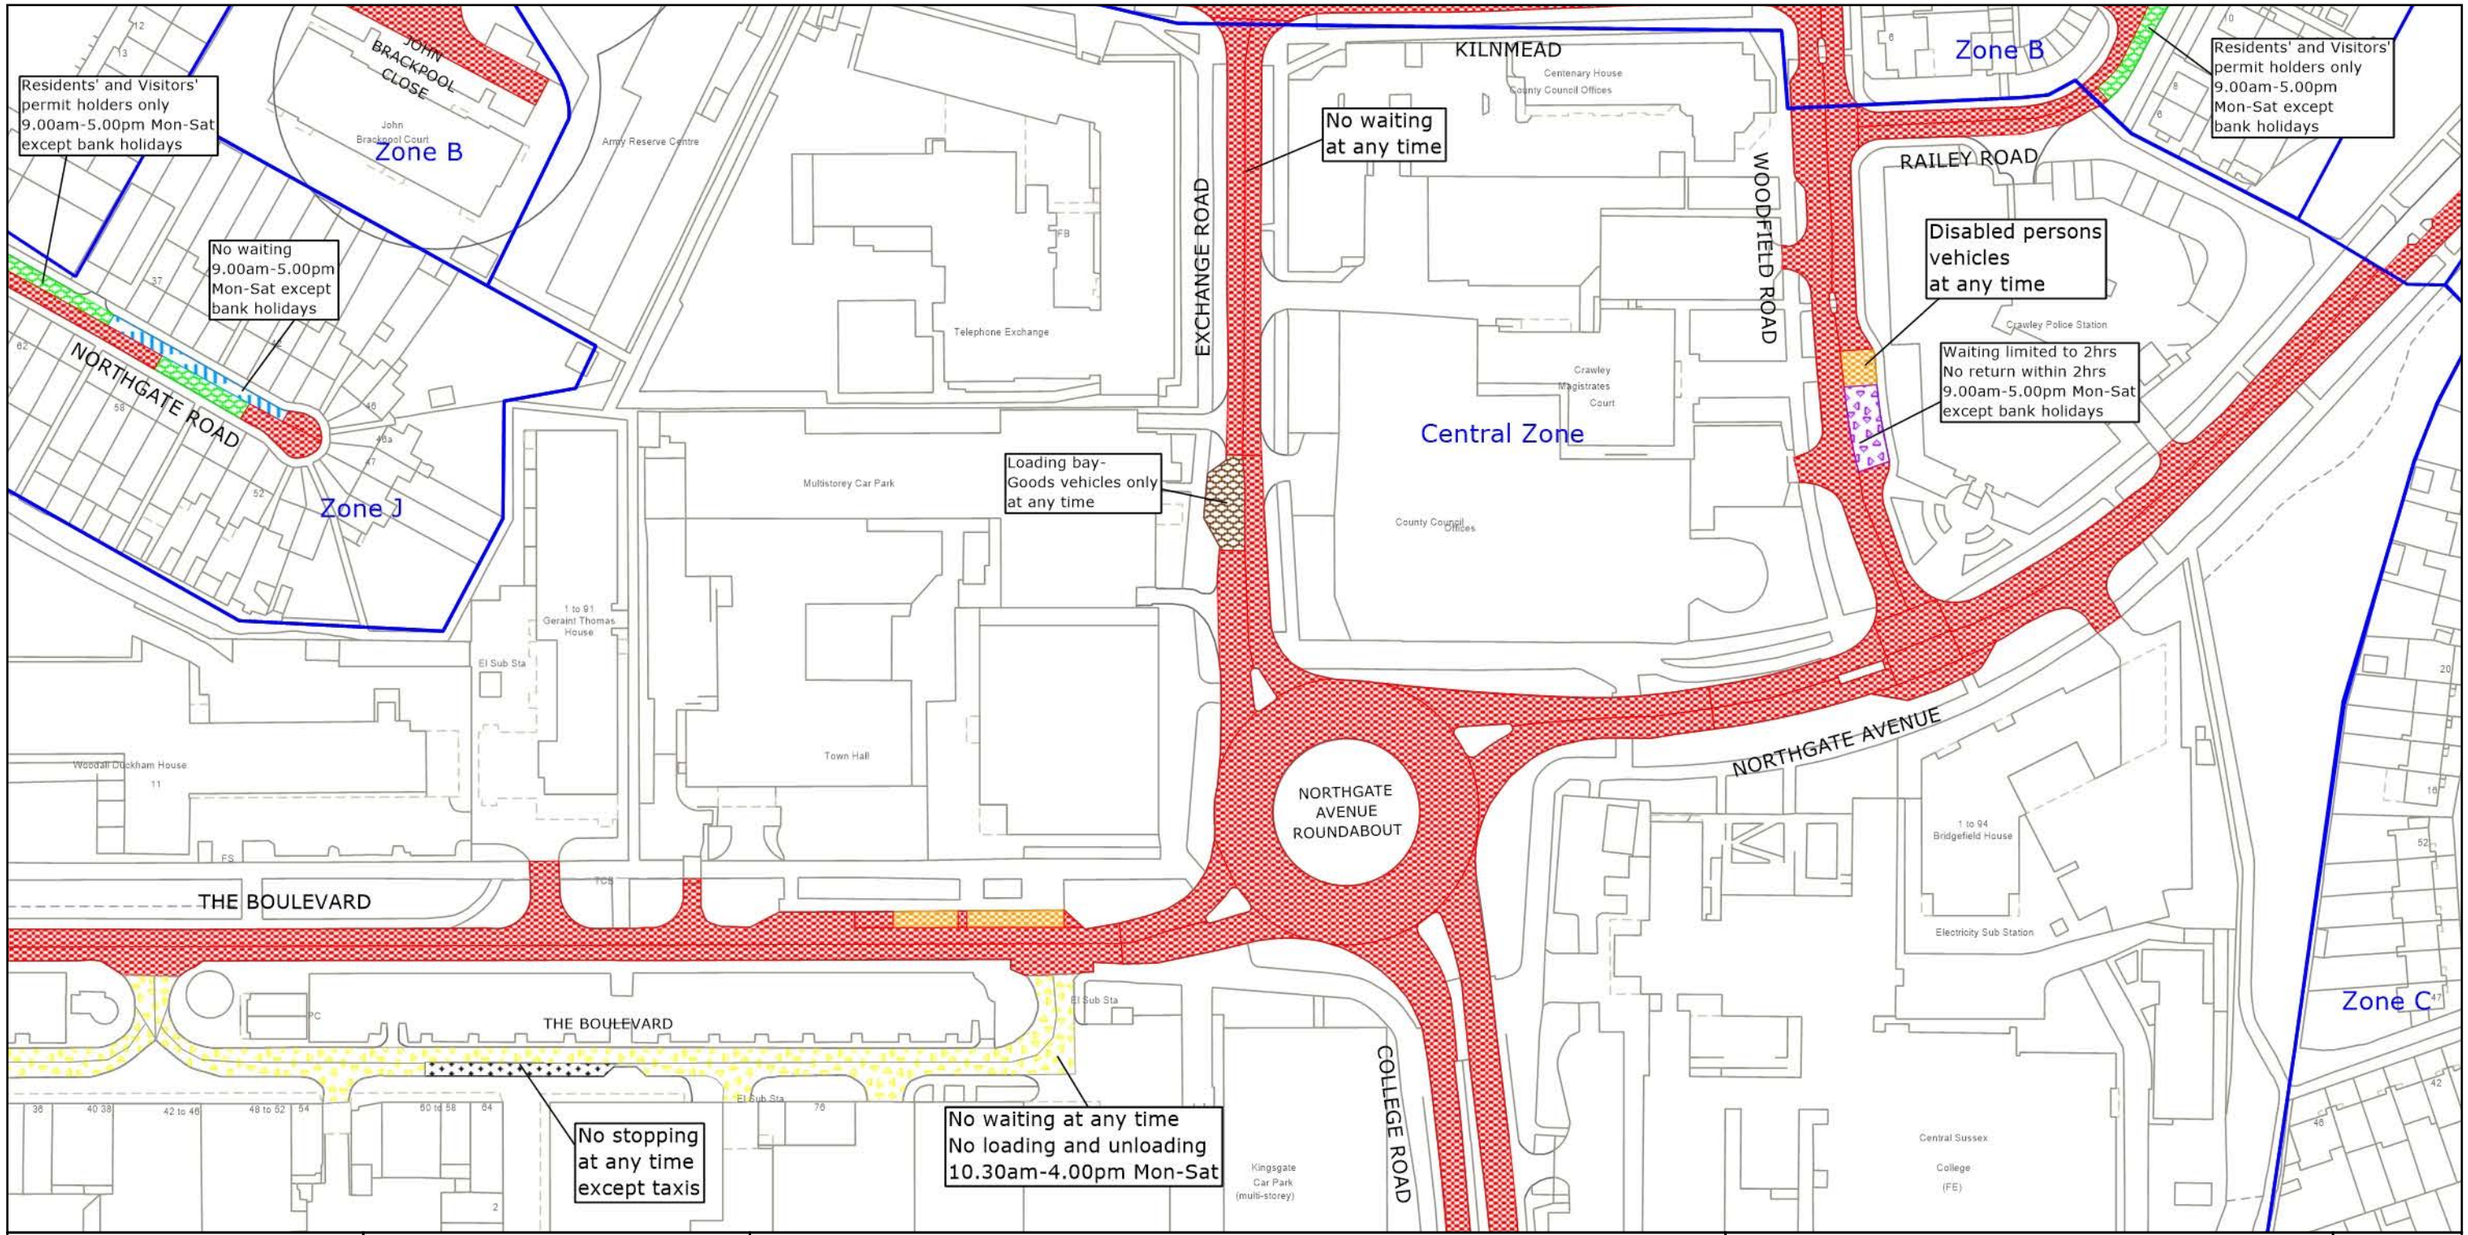

west sussex county council

West Sussex County Council
Highways & Transport
The Grange
Tower Street
Chichester
West Sussex
PO19 1RH

CRAWLEY BOROUGH: NORTHGATE & WEST GREEN AND THREE BRIDGES WARDS

PROPOSED WAITING RESTRICTIONS (12.10.2026)

© Crown copyright and database rights 2026 OS AC0000849983. You are permitted to use this data solely to enable you to respond to, or interact with, the organisation that provided you with the data. You are not permitted to copy, sub-license, distribute or sell any of this data to third parties in any form.


TILE REF NO:
TQ2736NWN

SHEET ISSUE NO 8_CRW8047
SHEET ACTIVE FROM - DD.MM.YYYY

N

SCALE: 1:1250 at A3 size

PAGE 1 OF 2: EXISTING RESTRICTIONS ONLY

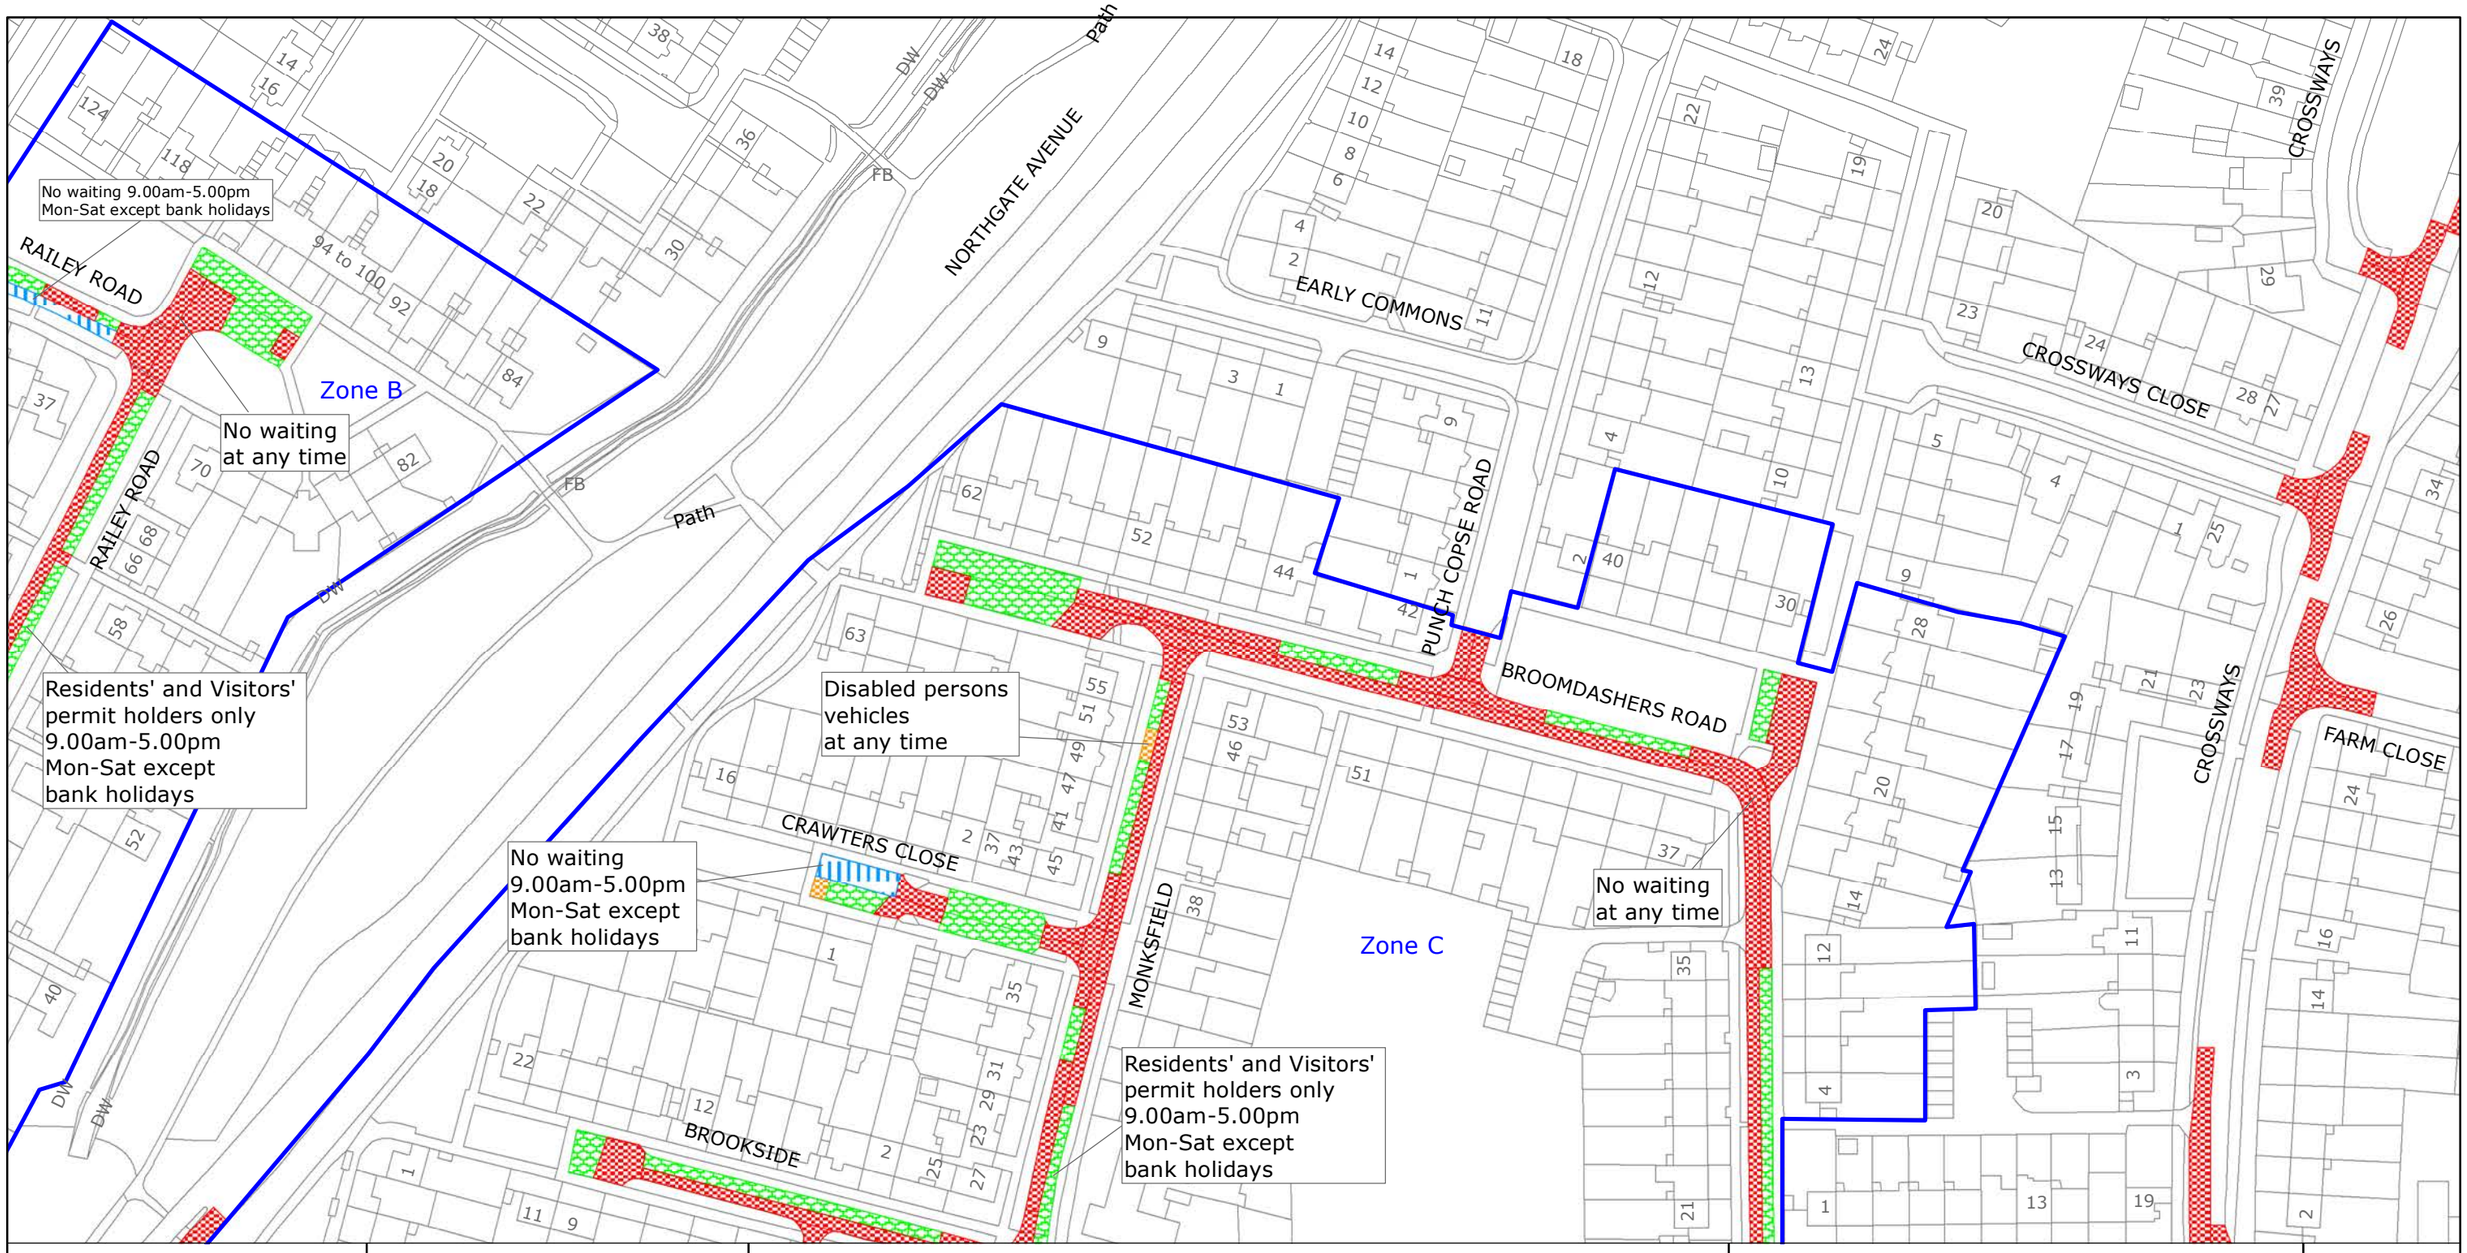

West Sussex County Council
Highways & Transport
The Grange
Tower Street
Chichester
West Sussex
PO19 1RH

CRAWLEY BOROUGH: NORTHGATE & WEST GREEN AND THREE BRIDGES WARDS

WAITING RESTRICTIONS

Reproduced from or based upon 2022 Ordnance Survey mapping with permission of the Controller of HMSO (c) Crown Copyright reserved.
Unauthorised reproduction infringes Crown copyright and may lead to prosecution or civil proceedings West Sussex County Council Licence No. 100018485

TILE REF NO:
TQ2737SES


SHEET ISSUE NO 5
SHEET ACTIVE FROM - 18.07.2022

N

SCALE:
1:1250
at A3 size

PAGE 2 OF 2: PROPOSED CHANGES TO RESTRICTIONS (CIRCLED)

Map centre: 527750, 137125

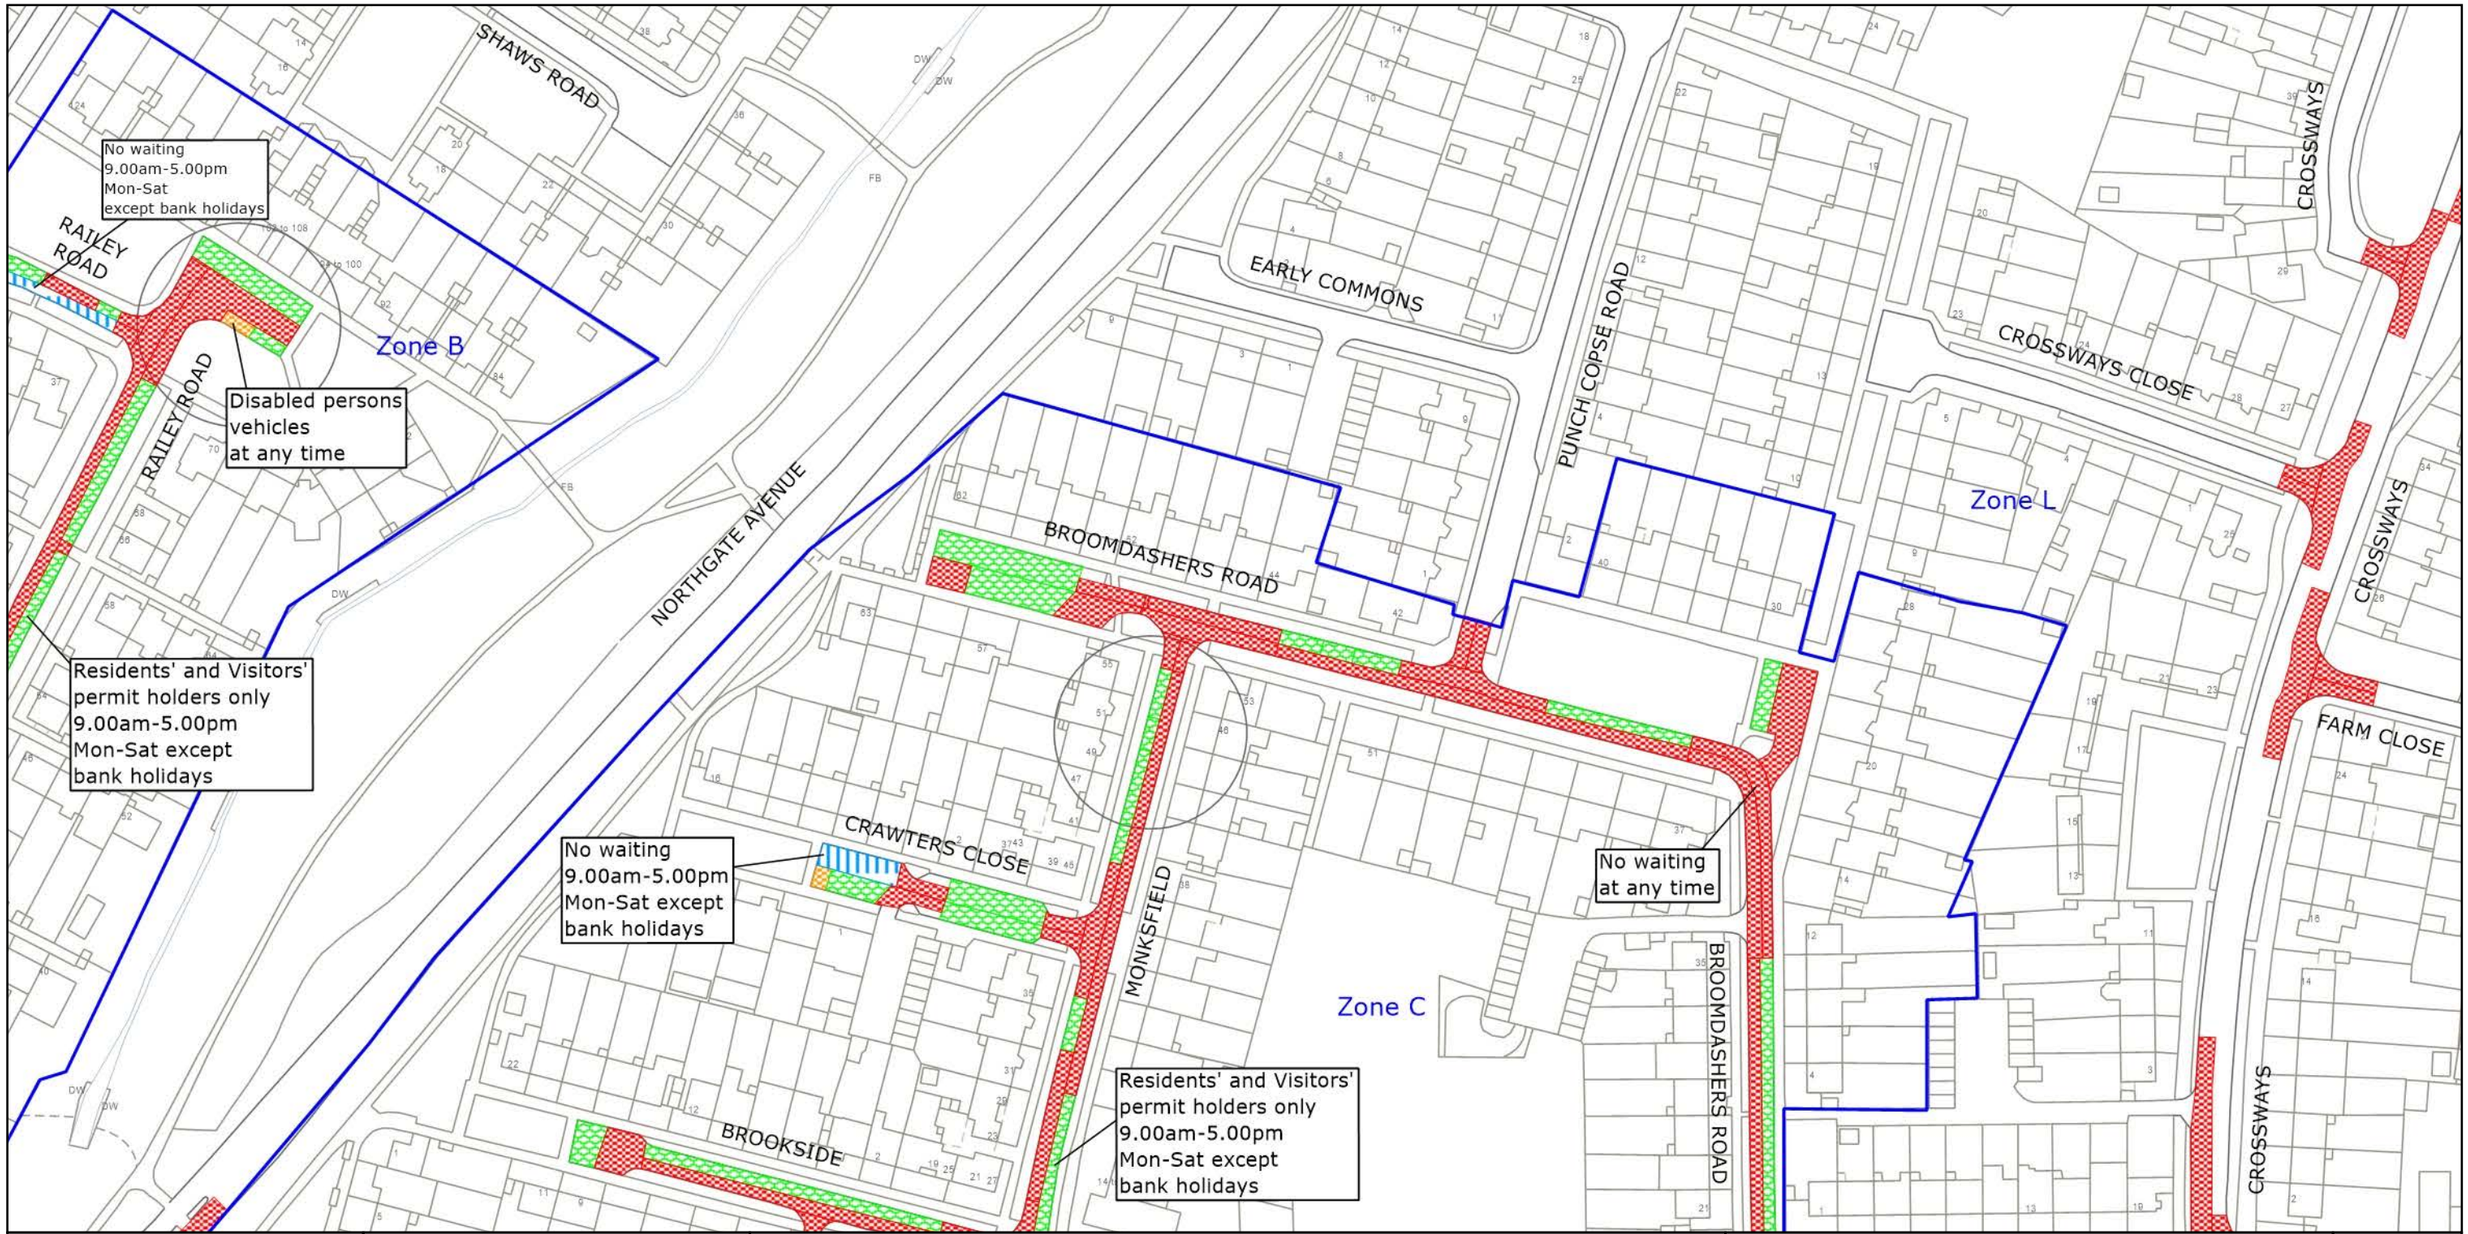

west sussex county council

West Sussex County Council
Highways & Transport
The Grange
Tower Street
Chichester
West Sussex
PO19 1RH

CRAWLEY BOROUGH: NORTHGATE & WEST GREEN AND THREE BRIDGES WARDS

PROPOSED WAITING RESTRICTIONS (28.10.2026)

© Crown copyright and database rights 2026 OS AC0000849983. You are permitted to use this data solely to enable you to respond to, or interact with, the organisation that provided you with the data. You are not permitted to copy, sub-license, distribute or sell any of this data to third parties in any form.


TILE REF NO:
TQ2737SES

SHEET ISSUE NO 6_CRW8047
SHEET ACTIVE FROM - DD.MM.YYYY

N

SCALE:
1:1250
at A3 size

PAGE 1 OF 2: EXISTING RESTRICTIONS ONLY

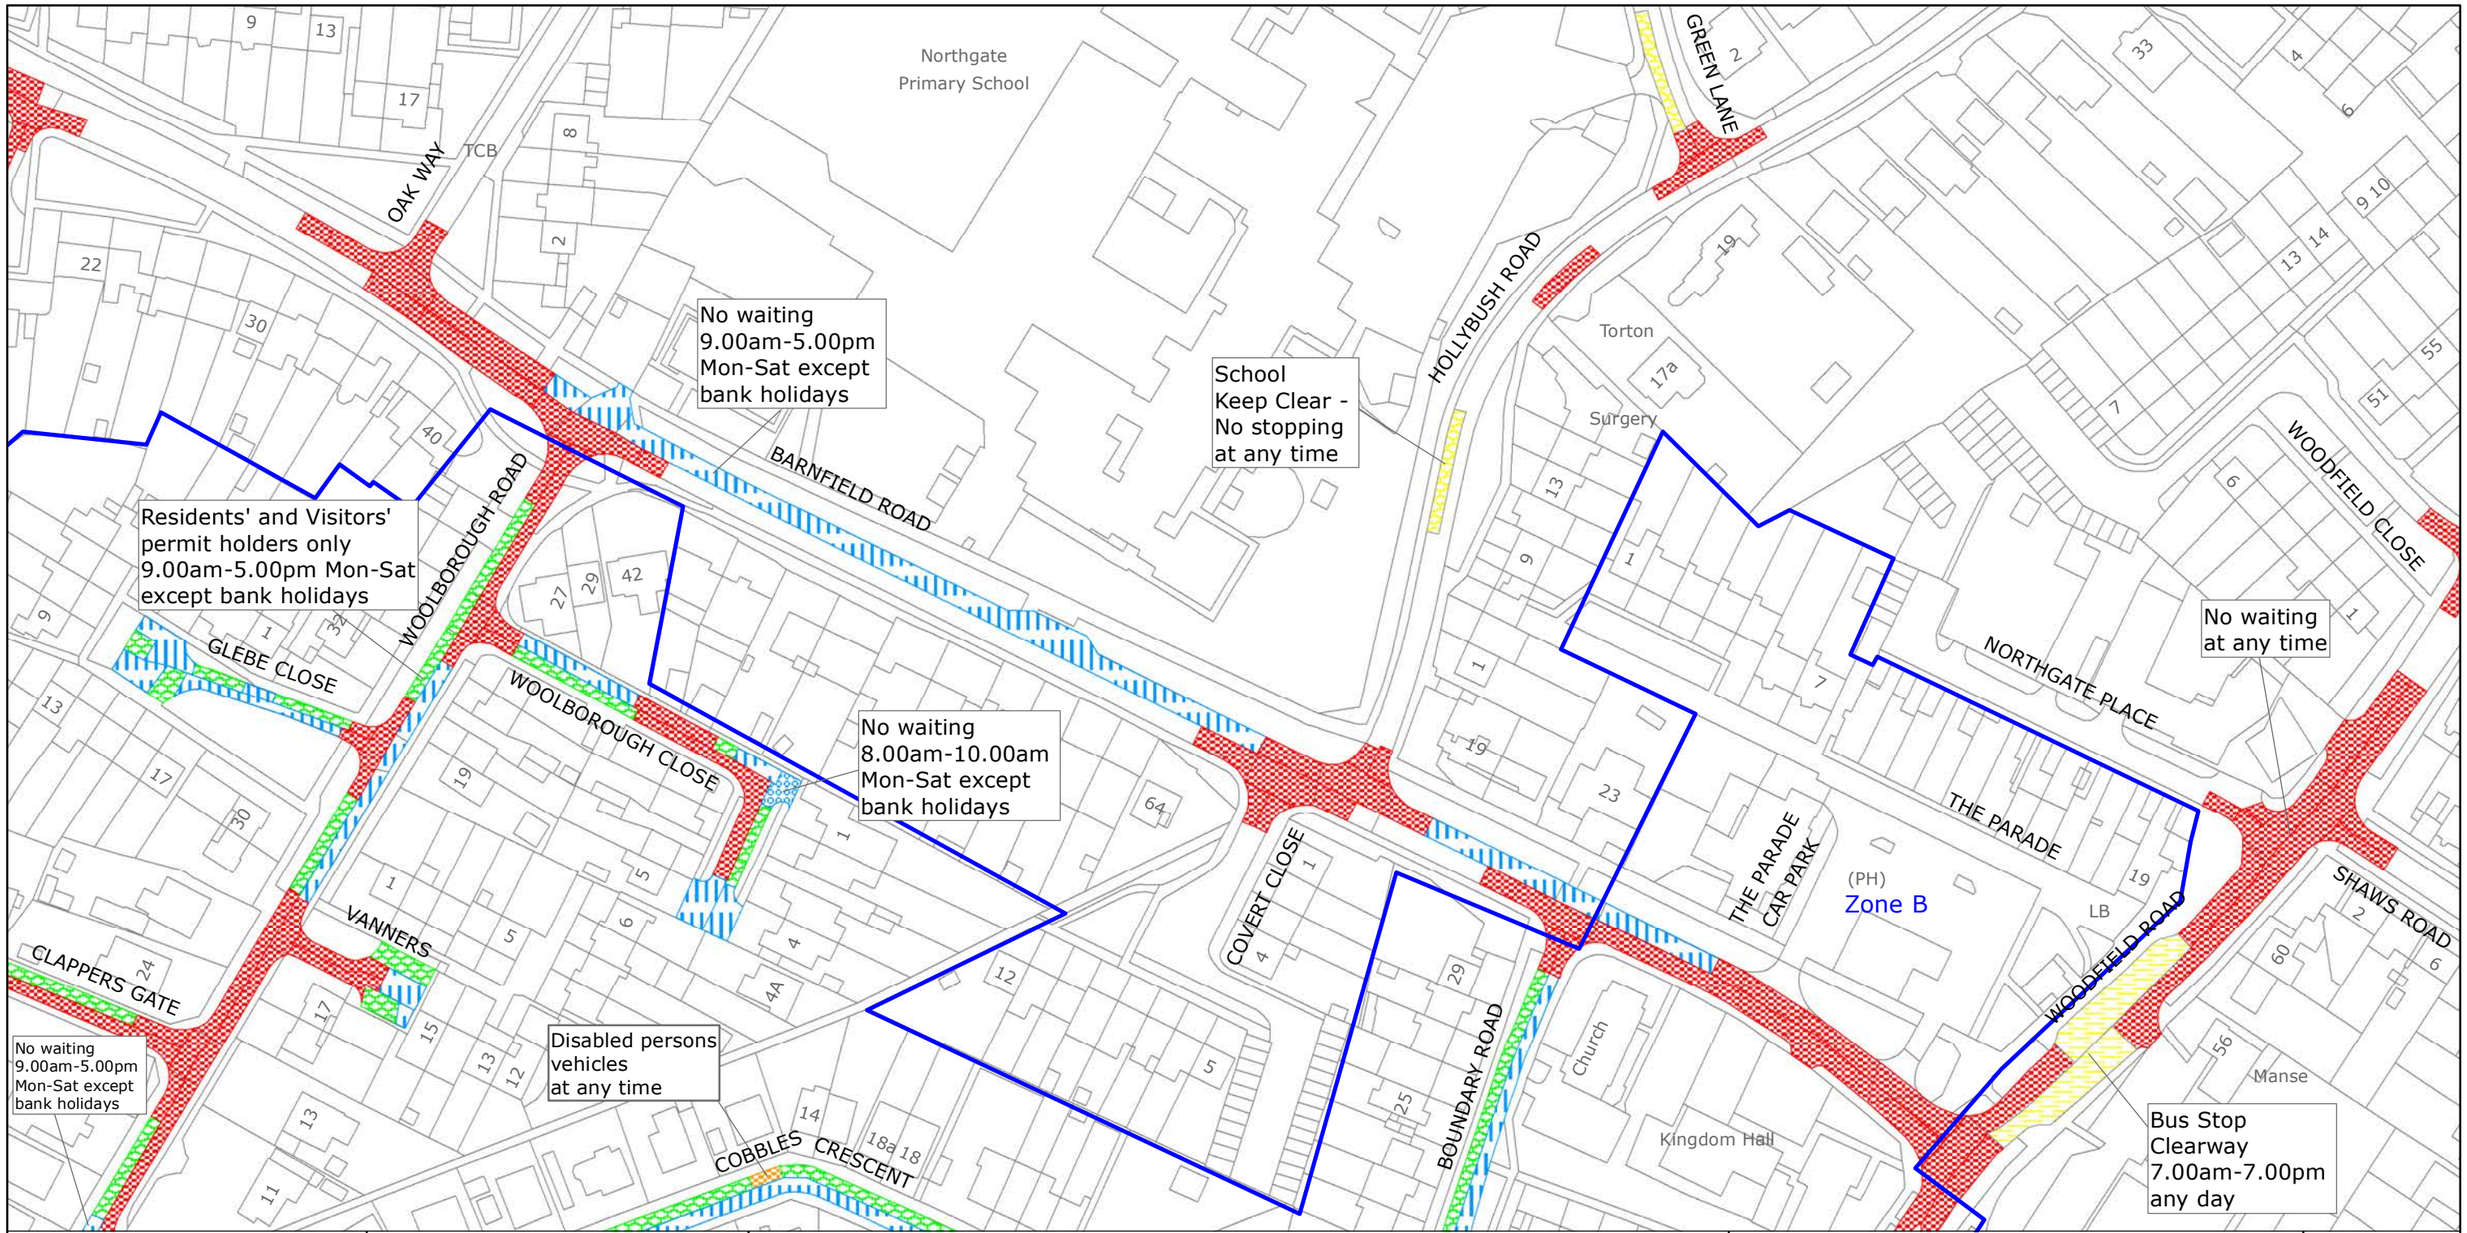

west sussex county council

West Sussex County Council
Highways & Transport
The Grange
Tower Street
Chichester
West Sussex
PO19 1RH

CRAWLEY BOROUGH: NORTHGATE & WEST GREEN WARD

WAITING RESTRICTIONS

Reproduced from or based upon 2022 Ordnance Survey mapping with permission of the Controller of HMSO (c) Crown Copyright reserved.
Unauthorised reproduction infringes Crown copyright and may lead to prosecution or civil proceedings West Sussex County Council Licence No. 100018485

TILE REF NO:
TQ2737SWN


SHEET ISSUE NO 10
SHEET ACTIVE FROM - 18.07.2022

N

SCALE:
1:1250
at A3 size

PAGE 2 OF 2: PROPOSED CHANGES TO RESTRICTIONS (CIRCLED)

Map centre: 527250, 137375

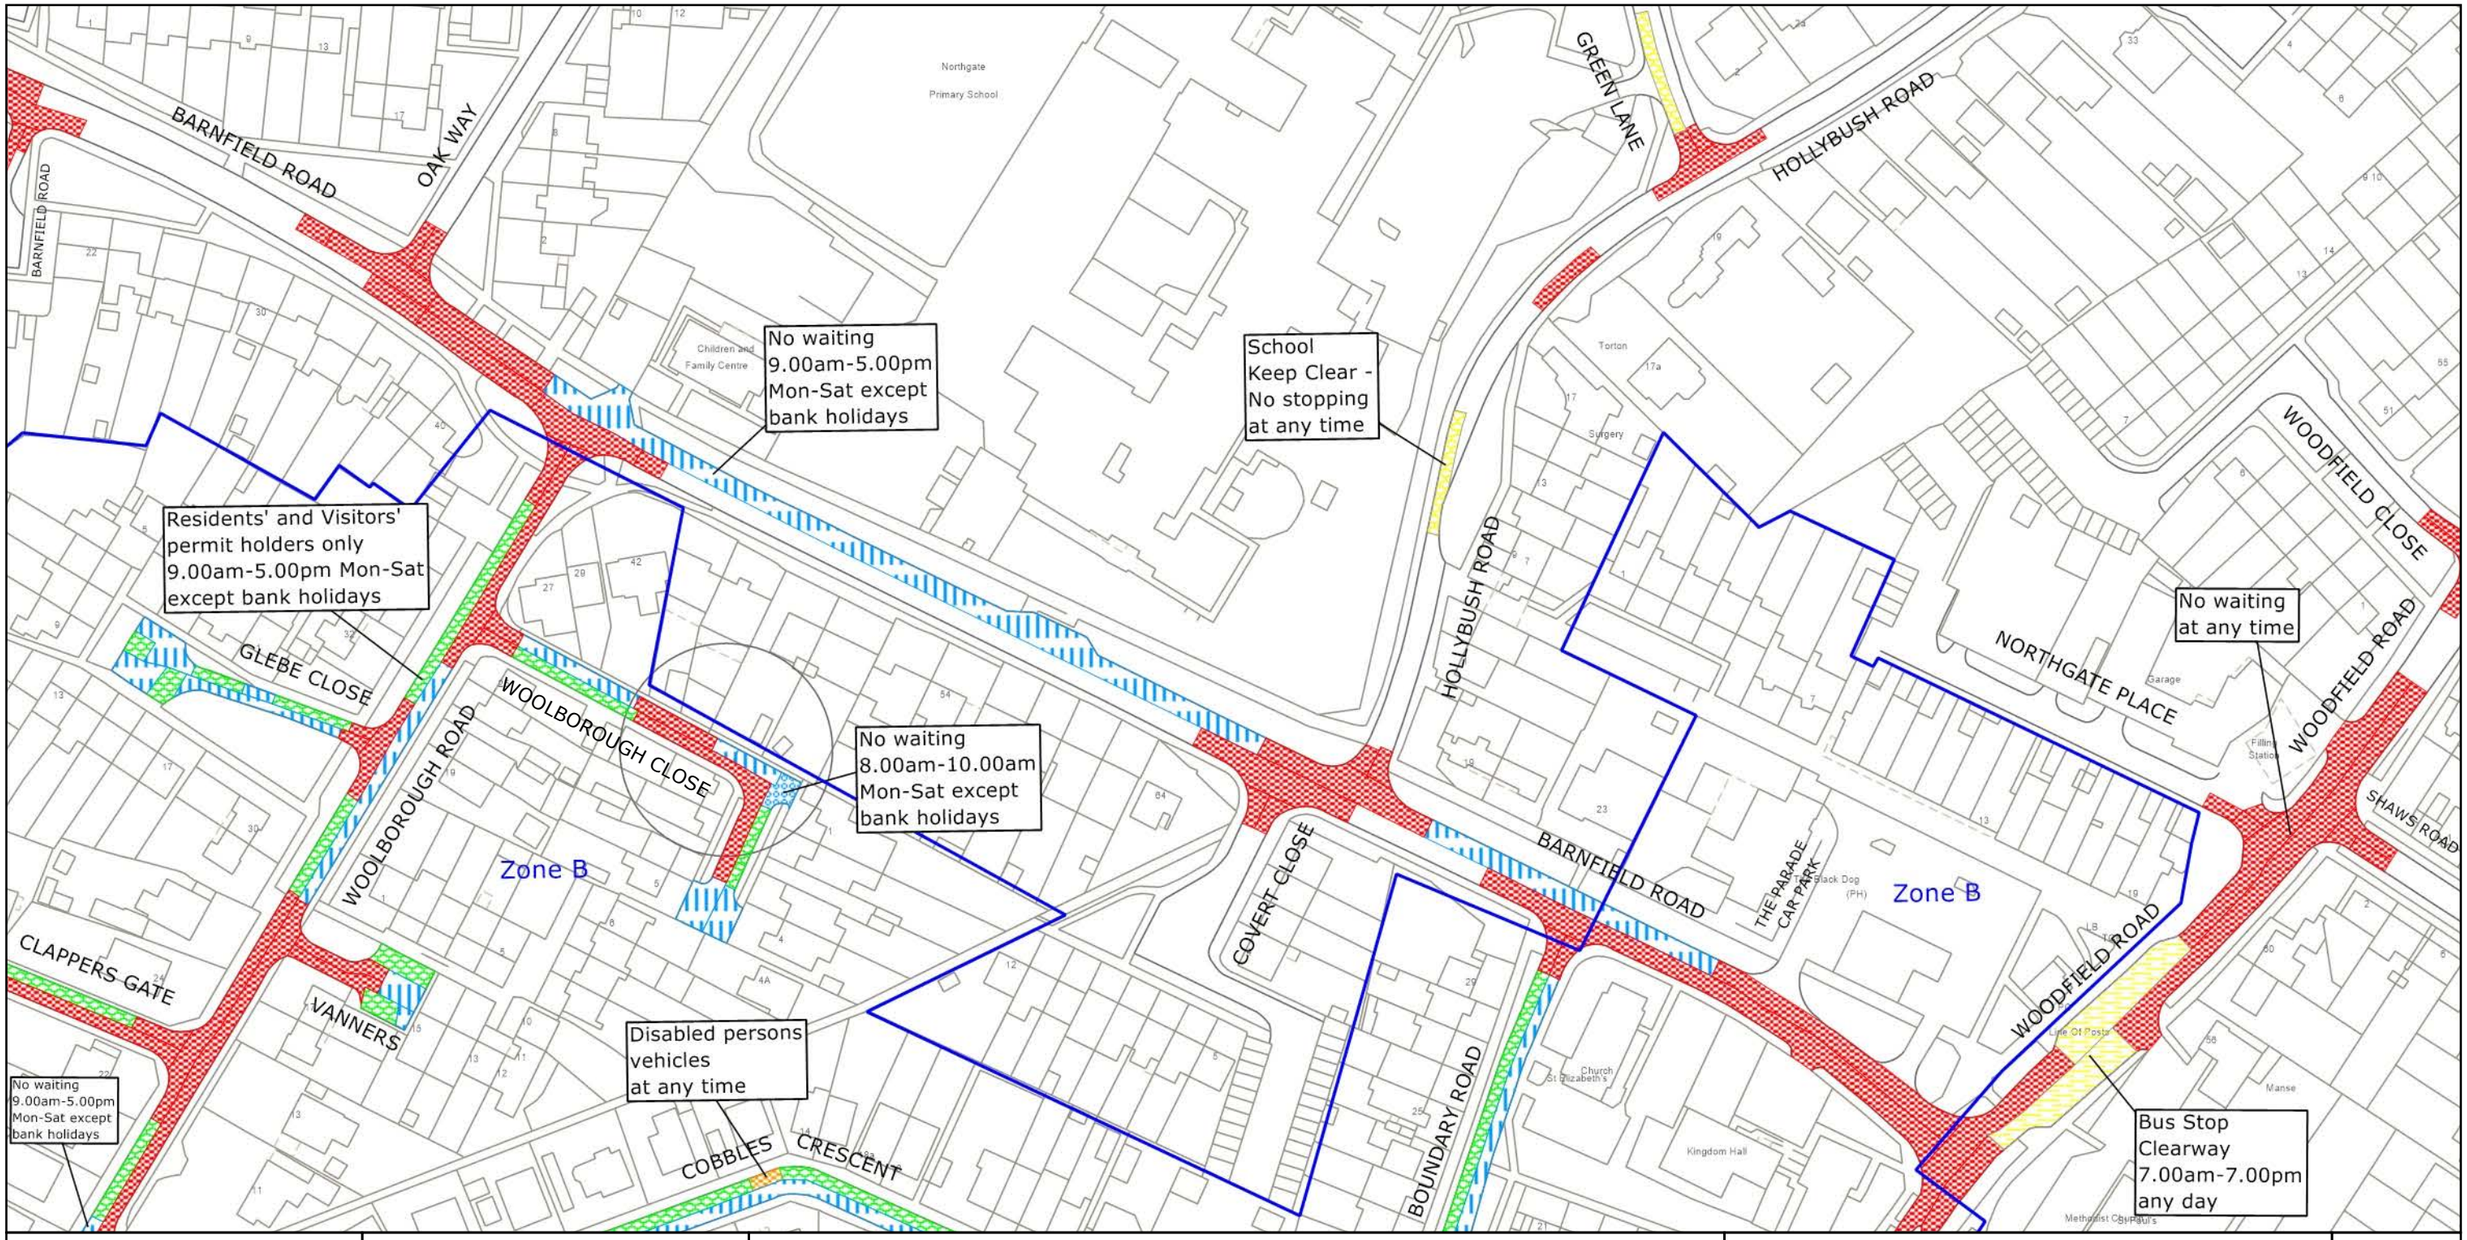

west sussex county council

West Sussex County Council
Highways & Transport
The Grange
Tower Street
Chichester
West Sussex
PO19 1RH

CRAWLEY BOROUGH: NORTHGATE & WEST GREEN WARD

PROPOSED WAITING RESTRICTIONS (23.10.2026)

© Crown copyright and database rights 2025 OS AC0000849983. You are permitted to use this data solely to enable you to respond to, or interact with, the organisation that provided you with the data. You are not permitted to copy, sub-license, distribute or sell any of this data to third parties in any form.


TILE REF NO:
TQ2737SWN

SHEET ISSUE NO 11_CRW8047
SHEET ACTIVE FROM - DD.MM.YYYY

N

SCALE:
1:1250
at A3 size

PAGE 1 OF 2: EXISTING RESTRICTIONS ONLY

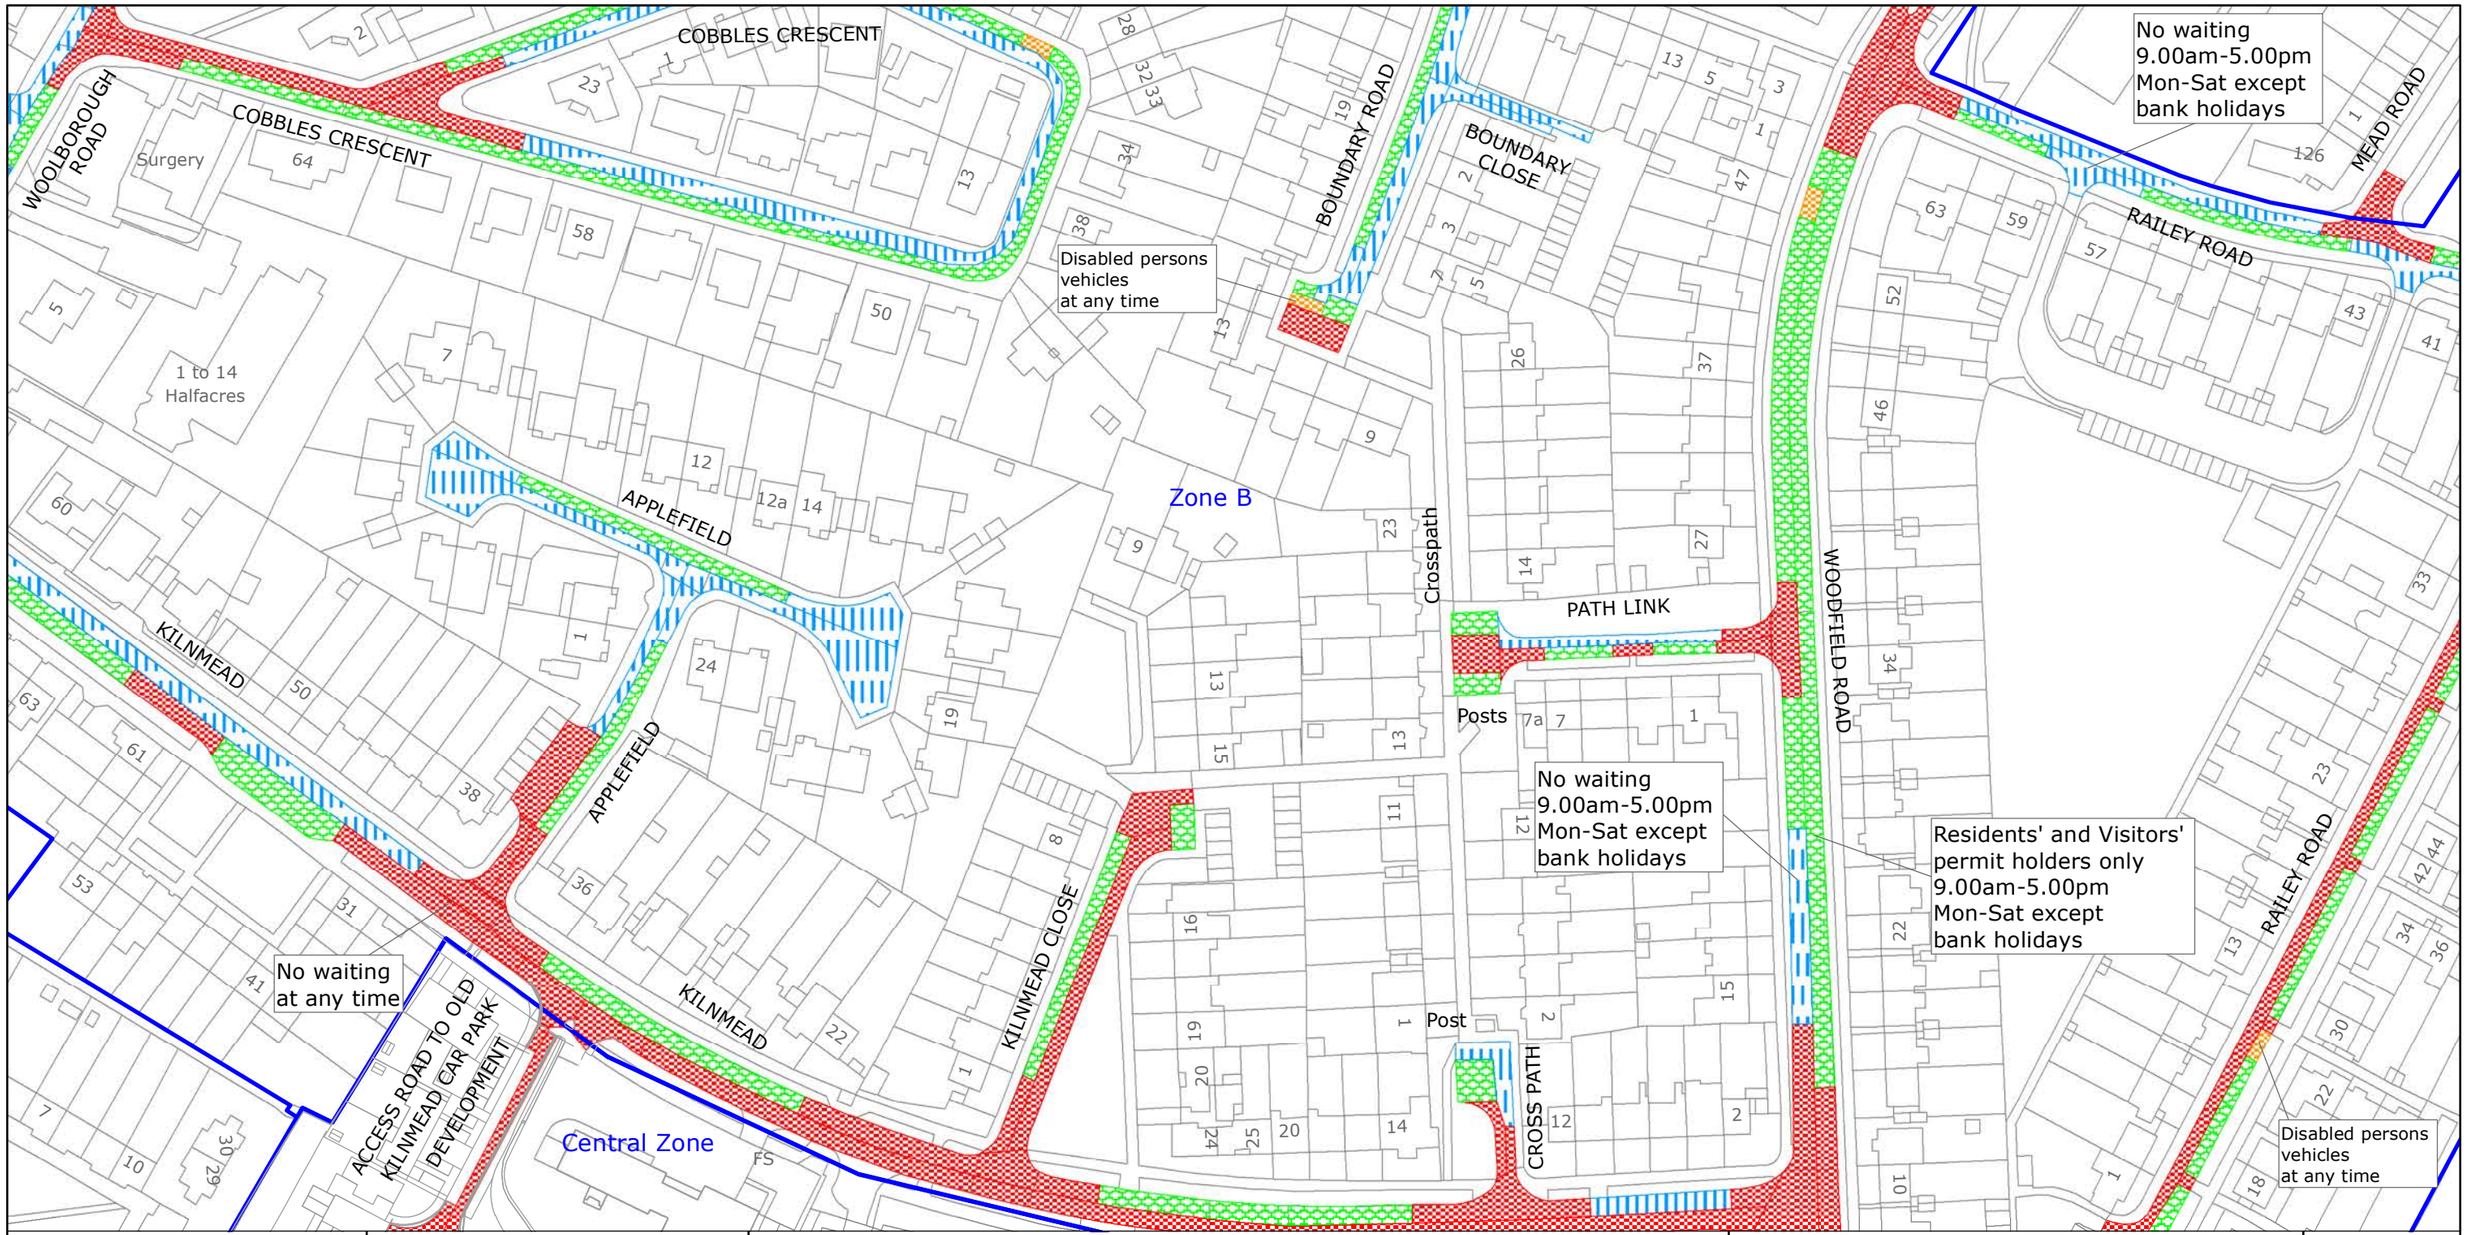

west sussex county council

West Sussex County Council
Highways & Transport
The Grange
Tower Street
Chichester
West Sussex
PO19 1RH

CRAWLEY BOROUGH: NORTHGATE & WEST GREEN AND THREE BRIDGES WARDS

WAITING RESTRICTIONS

Reproduced from or based upon 2022 Ordnance Survey mapping with permission of the Controller of HMSO (c) Crown Copyright reserved.
Unauthorised reproduction infringes Crown copyright and may lead to prosecution or civil proceedings West Sussex County Council Licence No. 100018485

TILE REF NO:
TQ2737SWS


SHEET ISSUE NO 3
SHEET ACTIVE FROM - 18.07.2022

N

SCALE:
1:1250
at A3 size

PAGE 2 OF 2: PROPOSED CHANGES TO RESTRICTIONS (CIRCLED)

Map centre: 527250, 137125

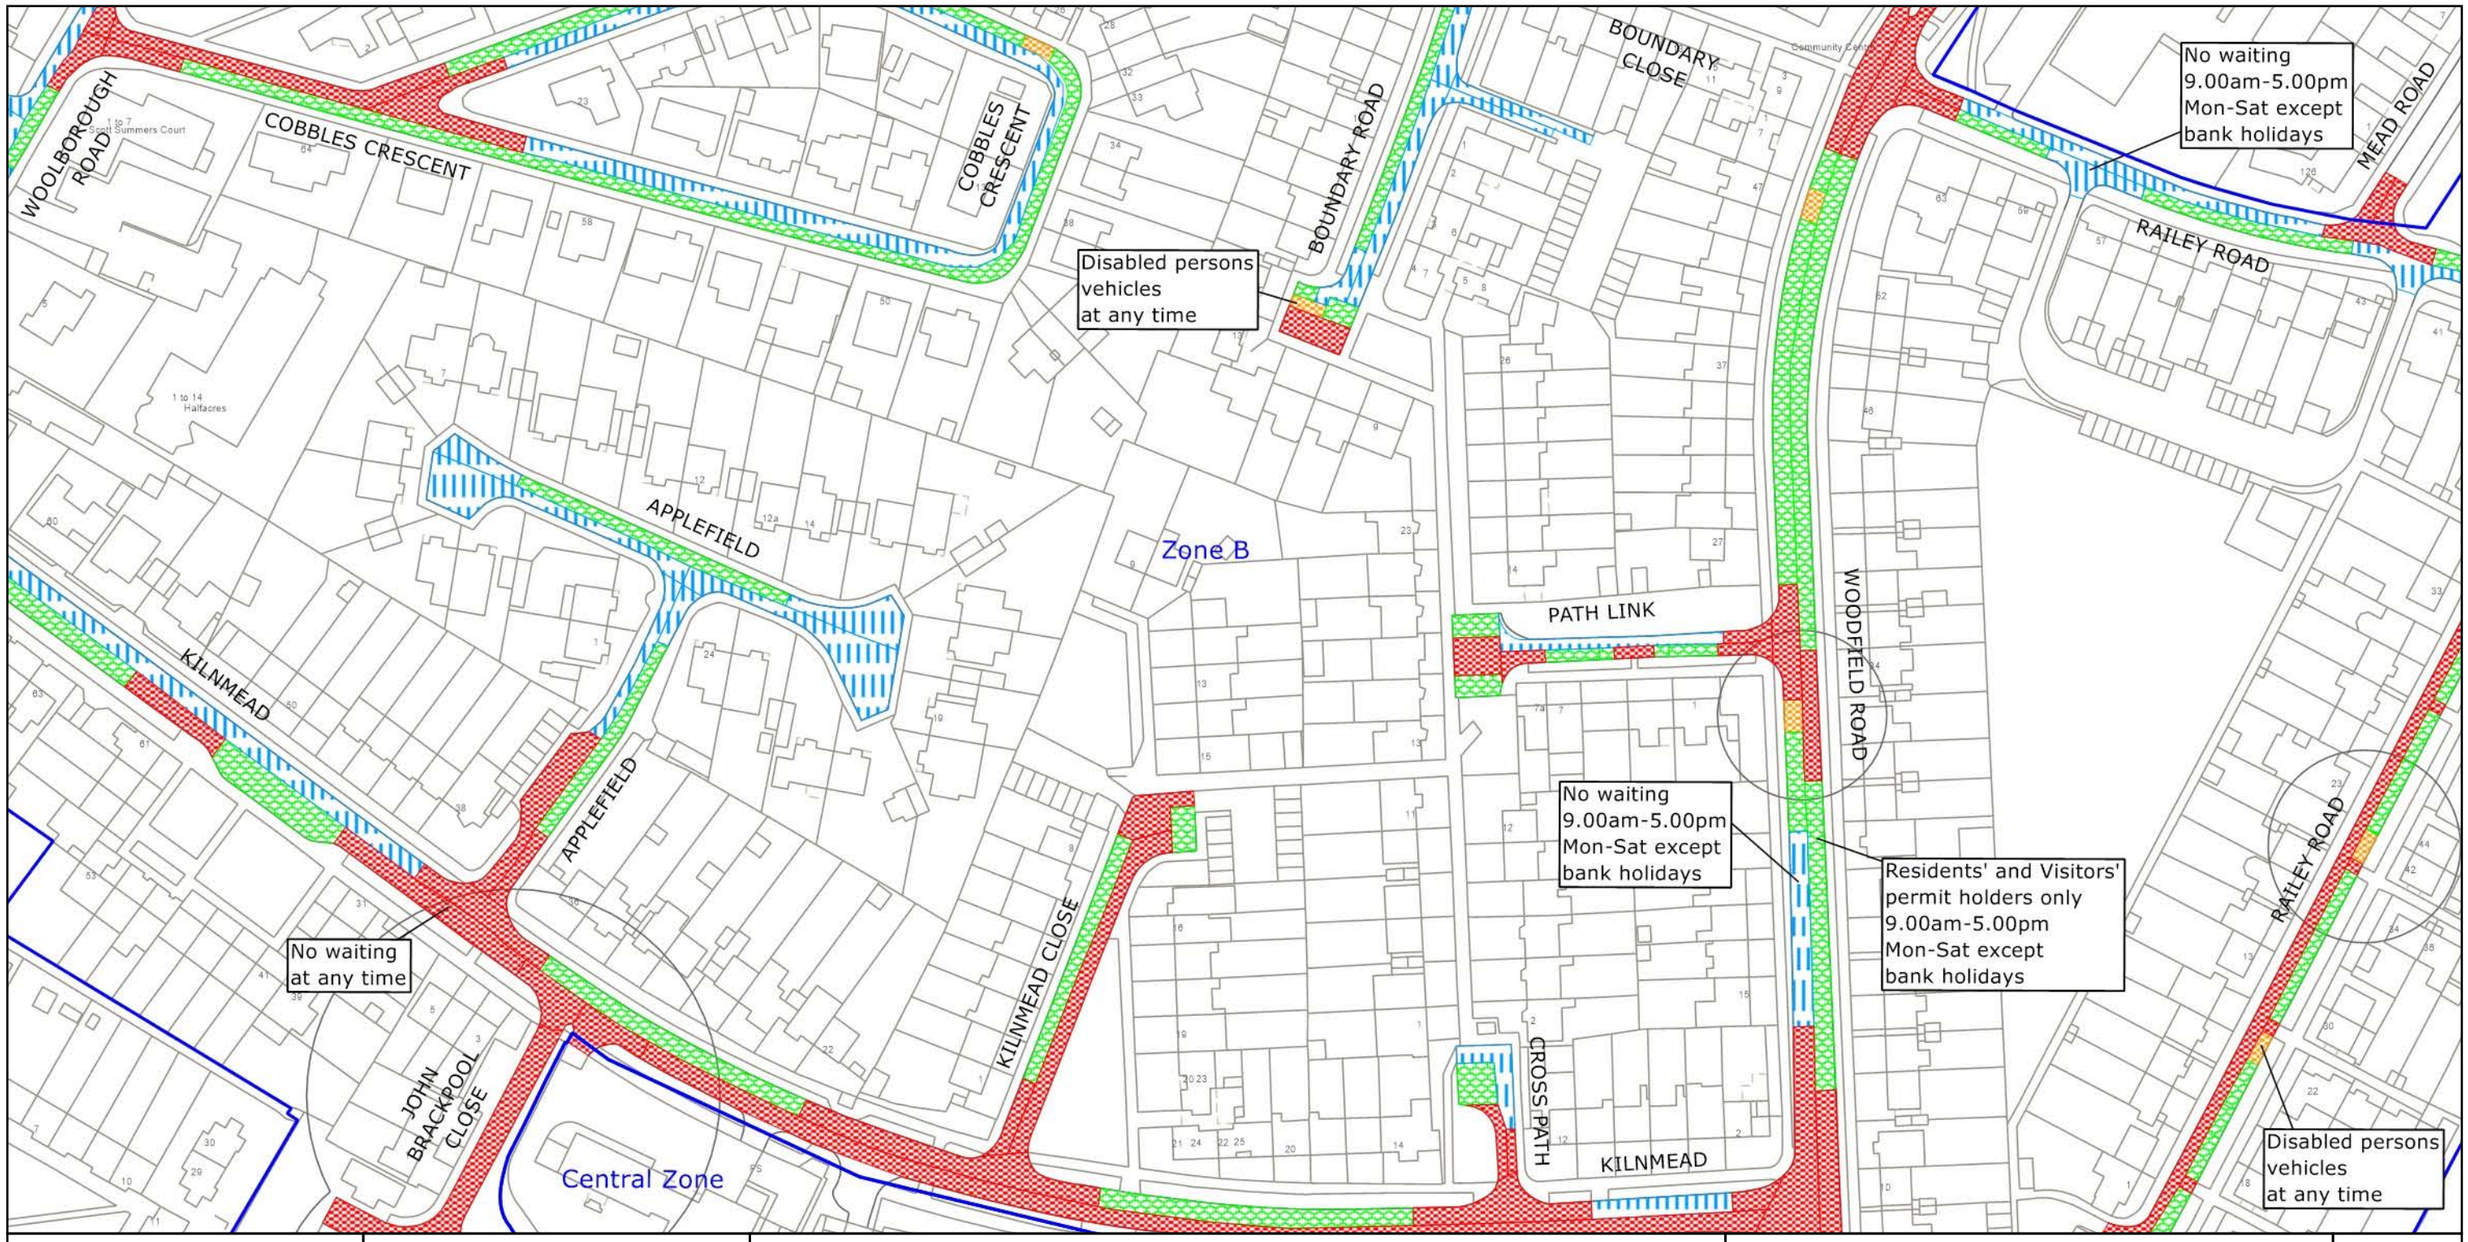

west sussex county council

West Sussex County Council
Highways & Transport
The Grange
Tower Street
Chichester
West Sussex
PO19 1RH

CRAWLEY BOROUGH: NORTHGATE & WEST GREEN AND THREE BRIDGES WARDS

PROPOSED WAITING RESTRICTIONS (12.10.2026)

© Crown copyright and database rights 2026 OS AC0000849983. You are permitted to use this data solely to enable you to respond to, or interact with, the organisation that provided you with the data. You are not permitted to copy, sub-license, distribute or sell any of this data to third parties in any form.


TILE REF NO:
TQ2737SWS

SHEET ISSUE NO 4_CRW8047
SHEET ACTIVE FROM - DD.MM.YYYY

N

SCALE:
1:1250
at A3 size

PAGE 1 OF 2: EXISTING RESTRICTIONS ONLY

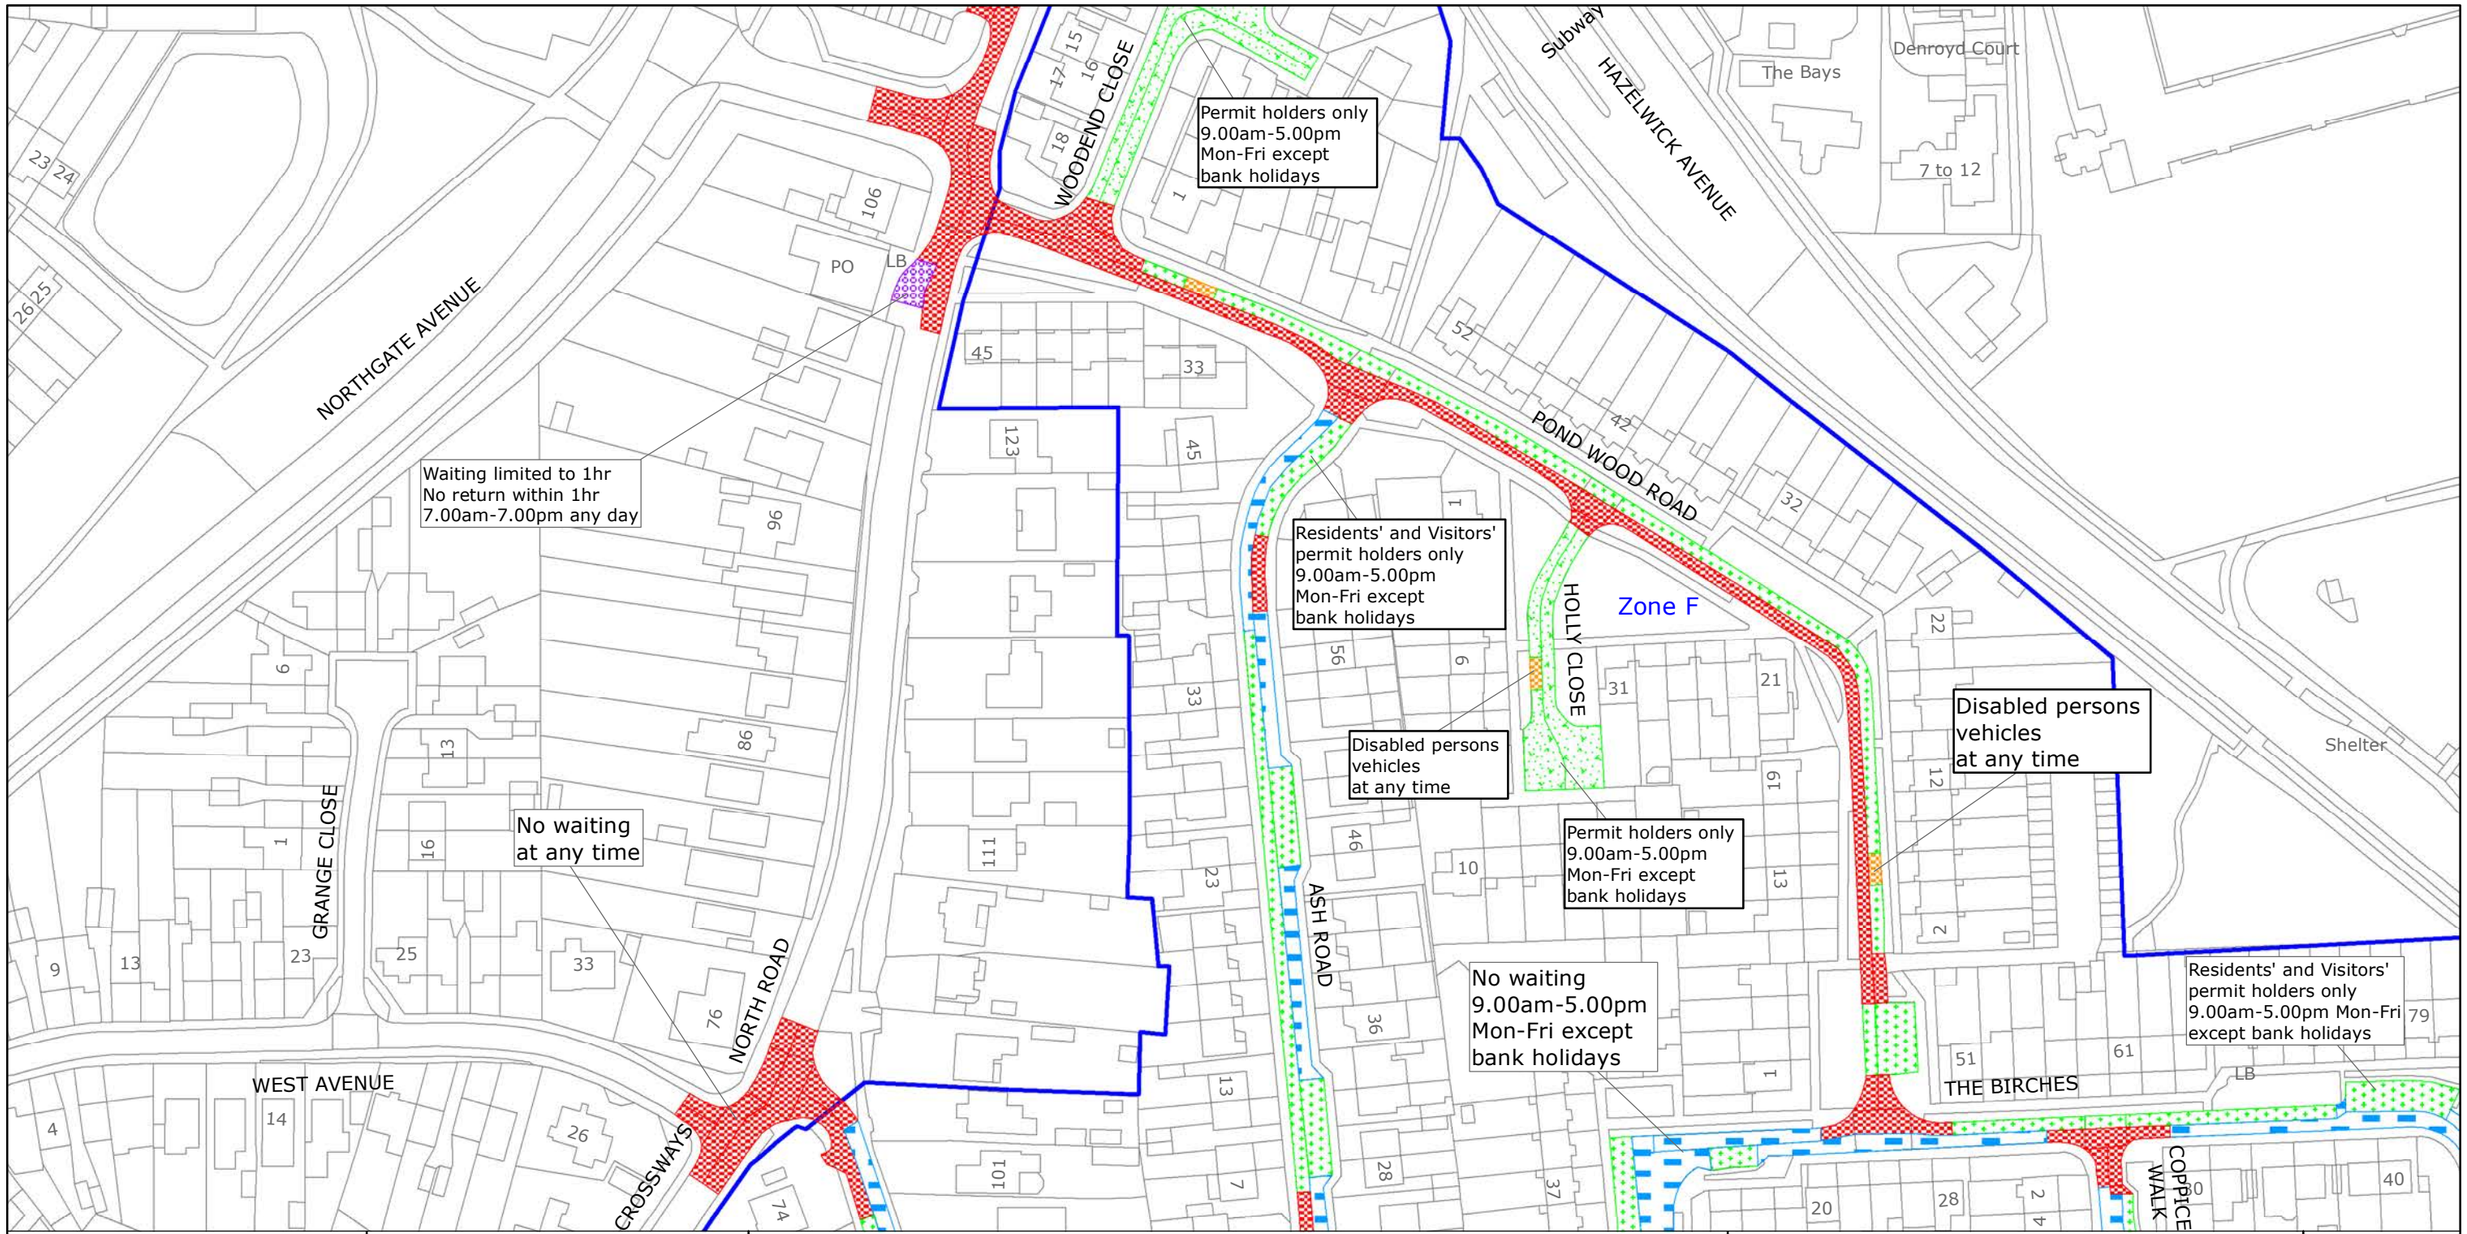

west sussex county council

West Sussex County Council
Highways & Transport
The Grange
Tower Street
Chichester
West Sussex
PO19 1RH

CRAWLEY BOROUGH: THREE BRIDGES AND NORTHGATE & WEST GREEN WARDS

WAITING RESTRICTIONS

Reproduced from or based upon 2020 Ordnance Survey mapping with permission of the Controller of HMSO (c) Crown Copyright reserved.
Unauthorised reproduction infringes Crown copyright and may lead to prosecution or civil proceedings West Sussex County Council Licence No. 100018485

TILE REF NO:
TQ2837NWS


SHEET ISSUE NO 4
SHEET ACTIVE FROM - 13/01/2020

N

SCALE:
1:1250
at A3 size

PAGE 2 OF 2: PROPOSED CHANGES TO RESTRICTIONS (CIRCLED)

Map centre: 528250, 137625

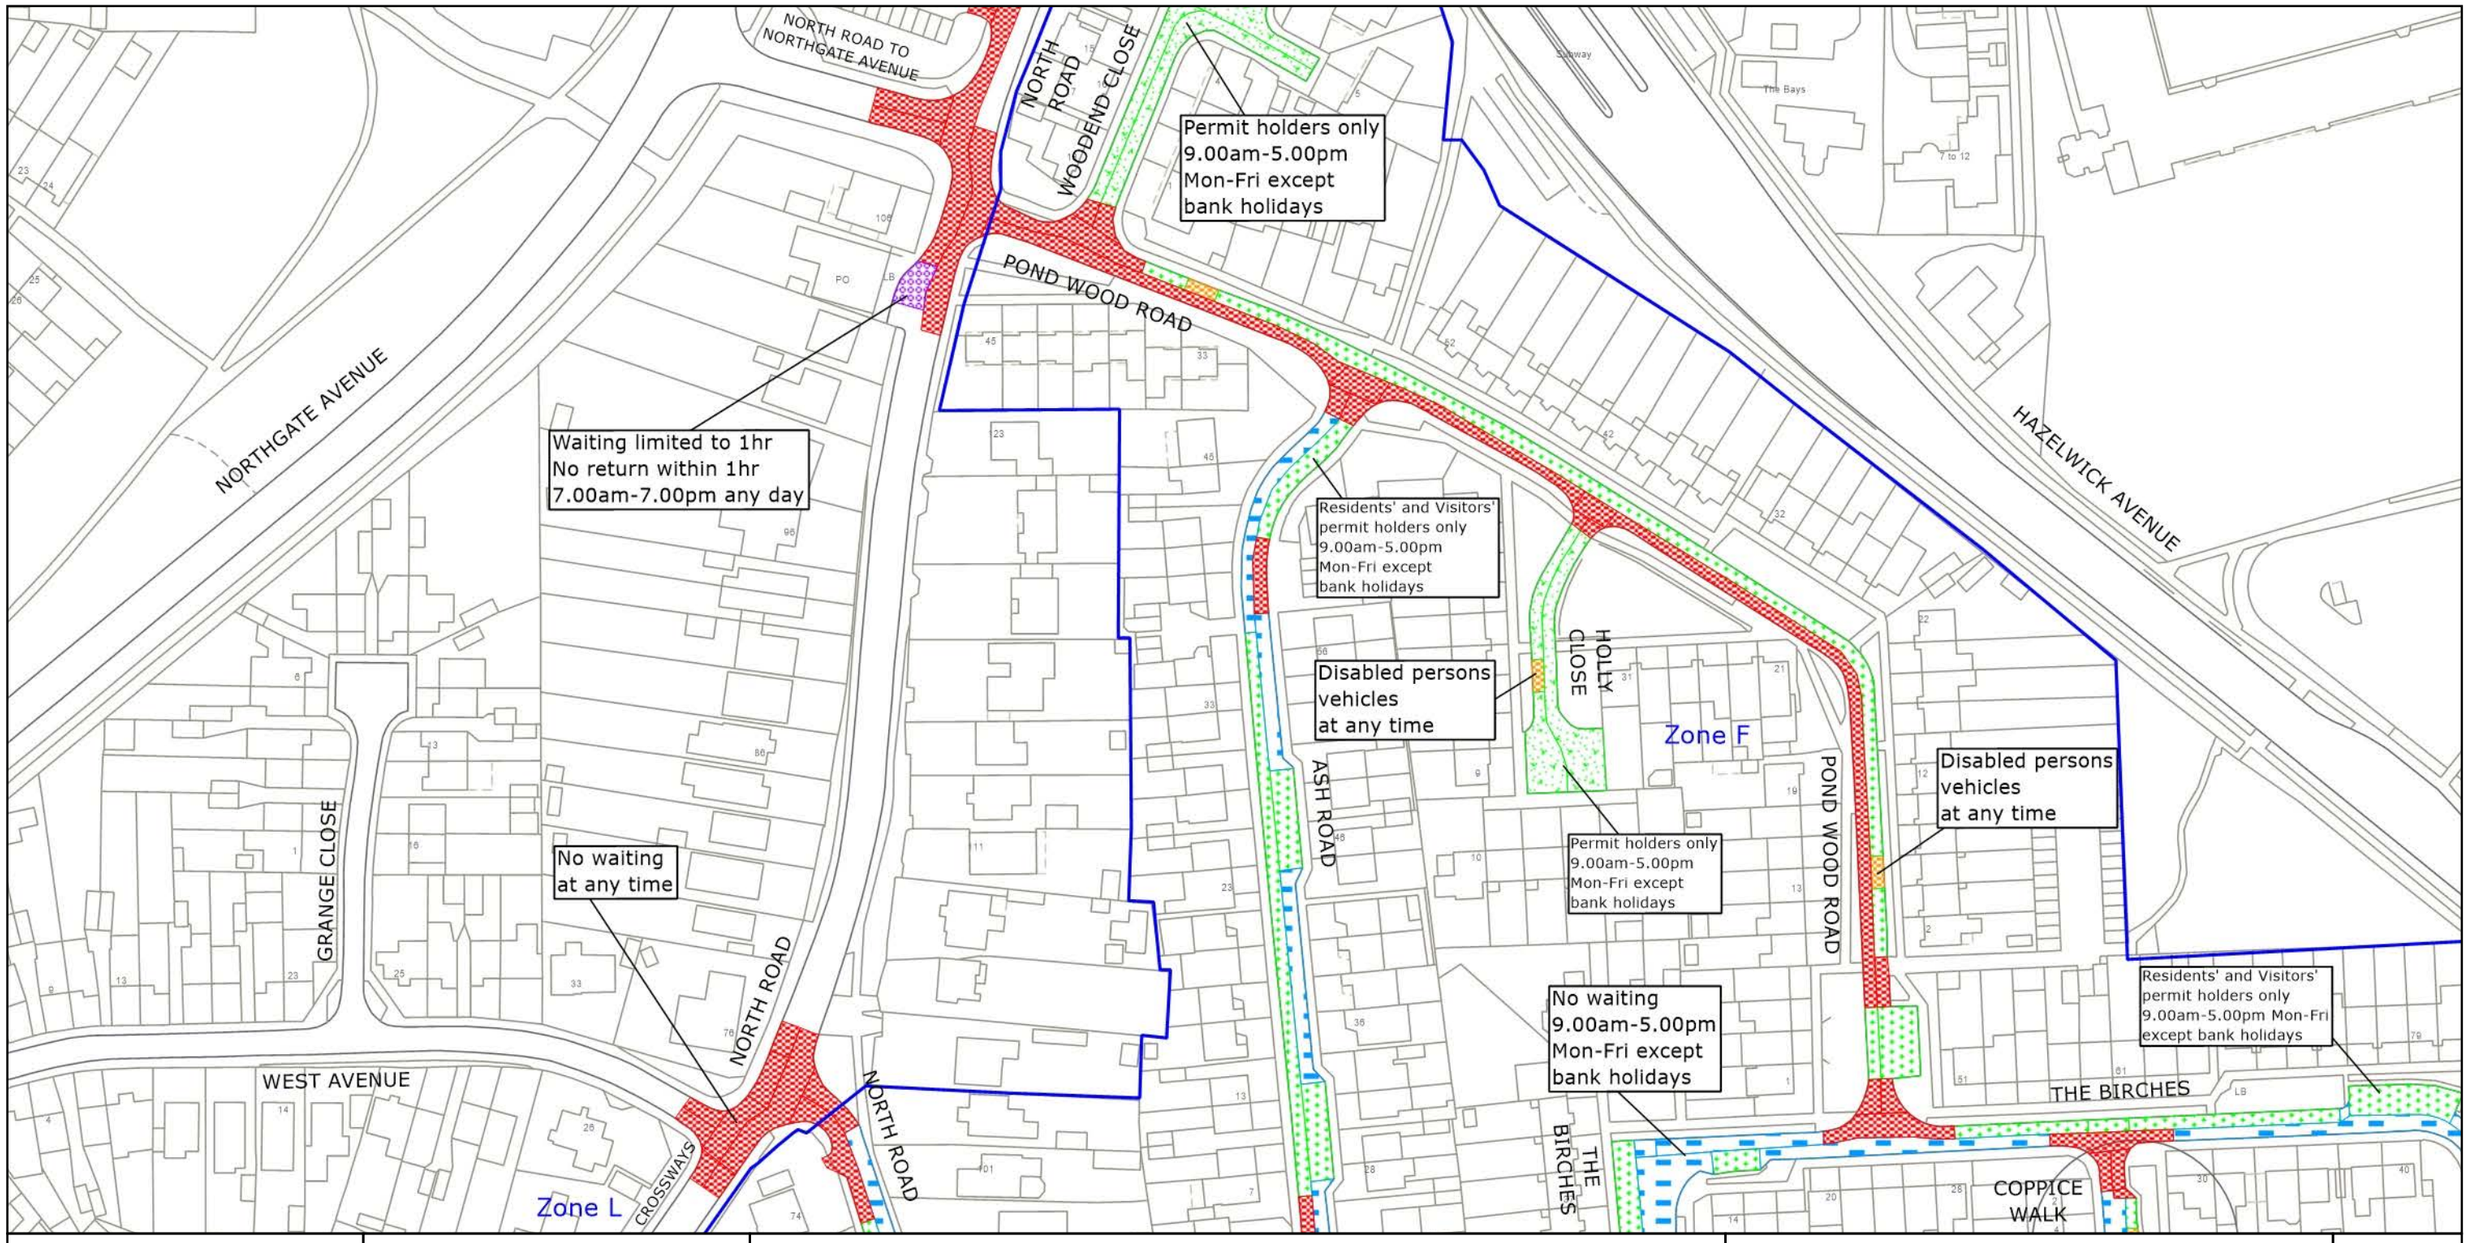

west sussex county council

West Sussex County Council
Highways & Transport
The Grange
Tower Street
Chichester
West Sussex
PO19 1RH

CRAWLEY BOROUGH: NORTHGATE & WEST GREEN AND THREE BRIDGES WARDS

PROPOSED WAITING RESTRICTIONS (28.07.2026)

© Crown copyright and database rights 2025 OS AC0000849983. You are permitted to use this data solely to enable you to respond to, or interact with, the organisation that provided you with the data. You are not permitted to copy, sub-license, distribute or sell any of this data to third parties in any form.


TILE REF NO:
TQ2837NWS

SHEET ISSUE NO 5_CRW8047
SHEET ACTIVE FROM - DD.MM.YYYY

N

SCALE: 1:1250 at A3 size

PAGE 1 OF 2: EXISTING RESTRICTIONS ONLY

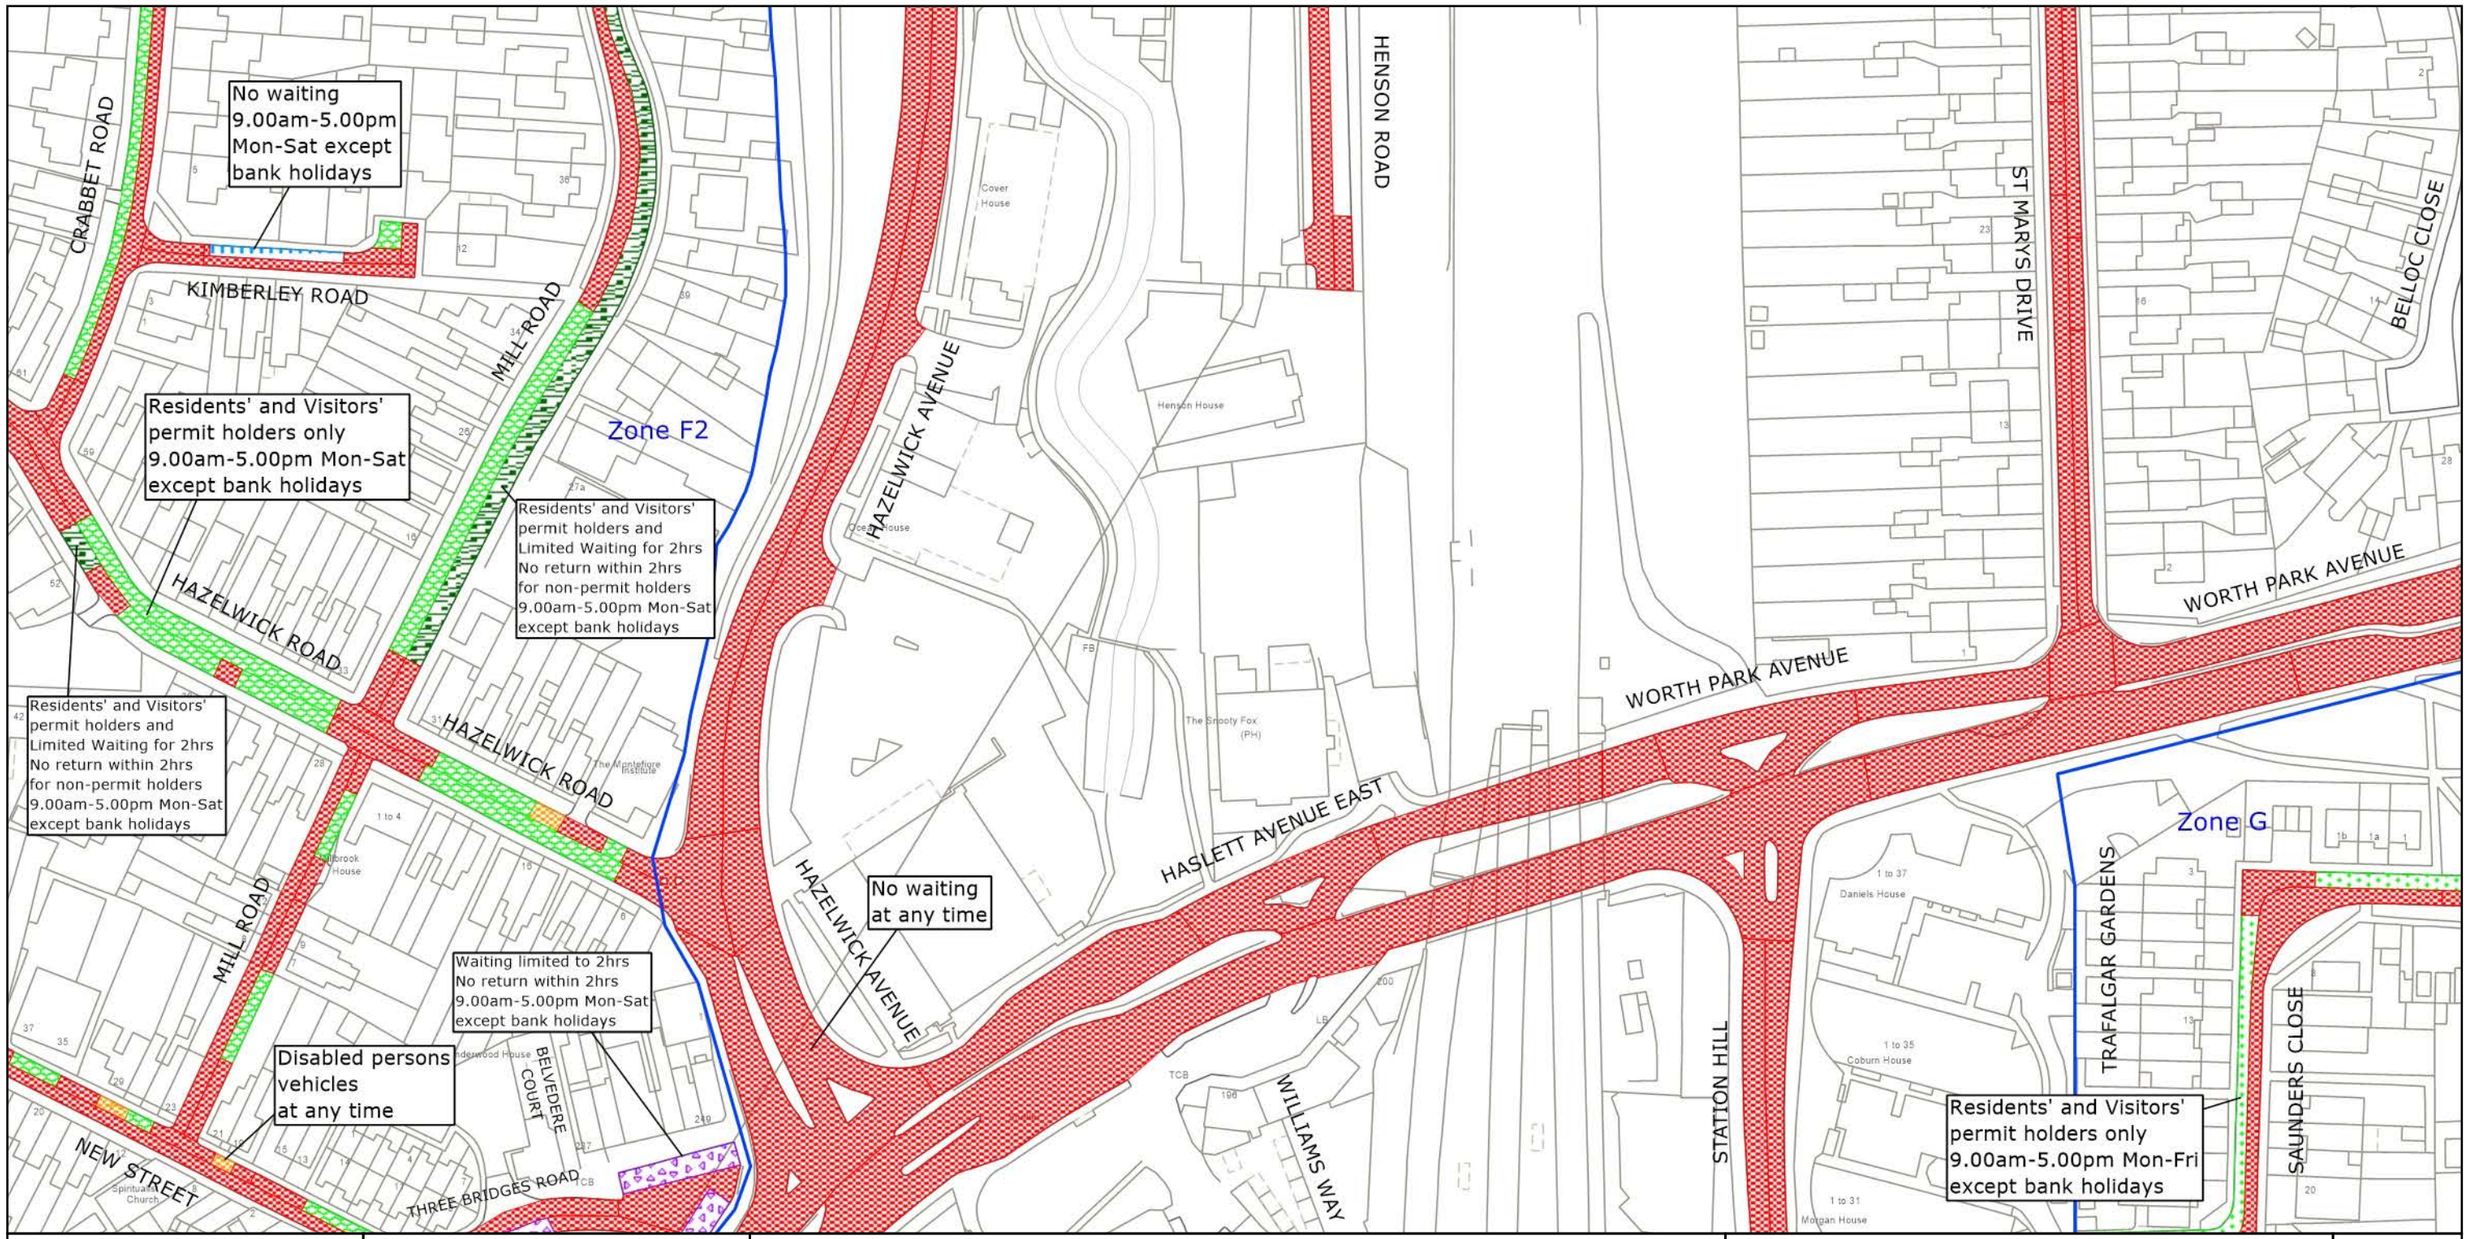

west sussex county council

West Sussex County Council
Highways & Transport
The Grange
Tower Street
Chichester
West Sussex
PO19 1RH

CRAWLEY BOROUGH: POUND HILL NORTH & FORGE WOOD,
POUND HILL SOUTH & WORTH,
AND THREE BRIDGES WARDS

WAITING RESTRICTIONS

Reproduced from or based upon 2023 Ordnance Survey mapping with permission of the Controller of HMSO (c) Crown Copyright reserved.
Unauthorised reproduction infringes Crown copyright and may lead to prosecution or civil proceedings West Sussex County Council Licence No. 100018485

TILE REF NO:
TQ2837SES


SHEET ISSUE NO 7
SHEET ACTIVE FROM - 02.05.2023

N

SCALE:
1:1250
at A3 size

PAGE 2 OF 2: PROPOSED CHANGES TO RESTRICTIONS (CIRCLED)

Map centre: 528750, 137125

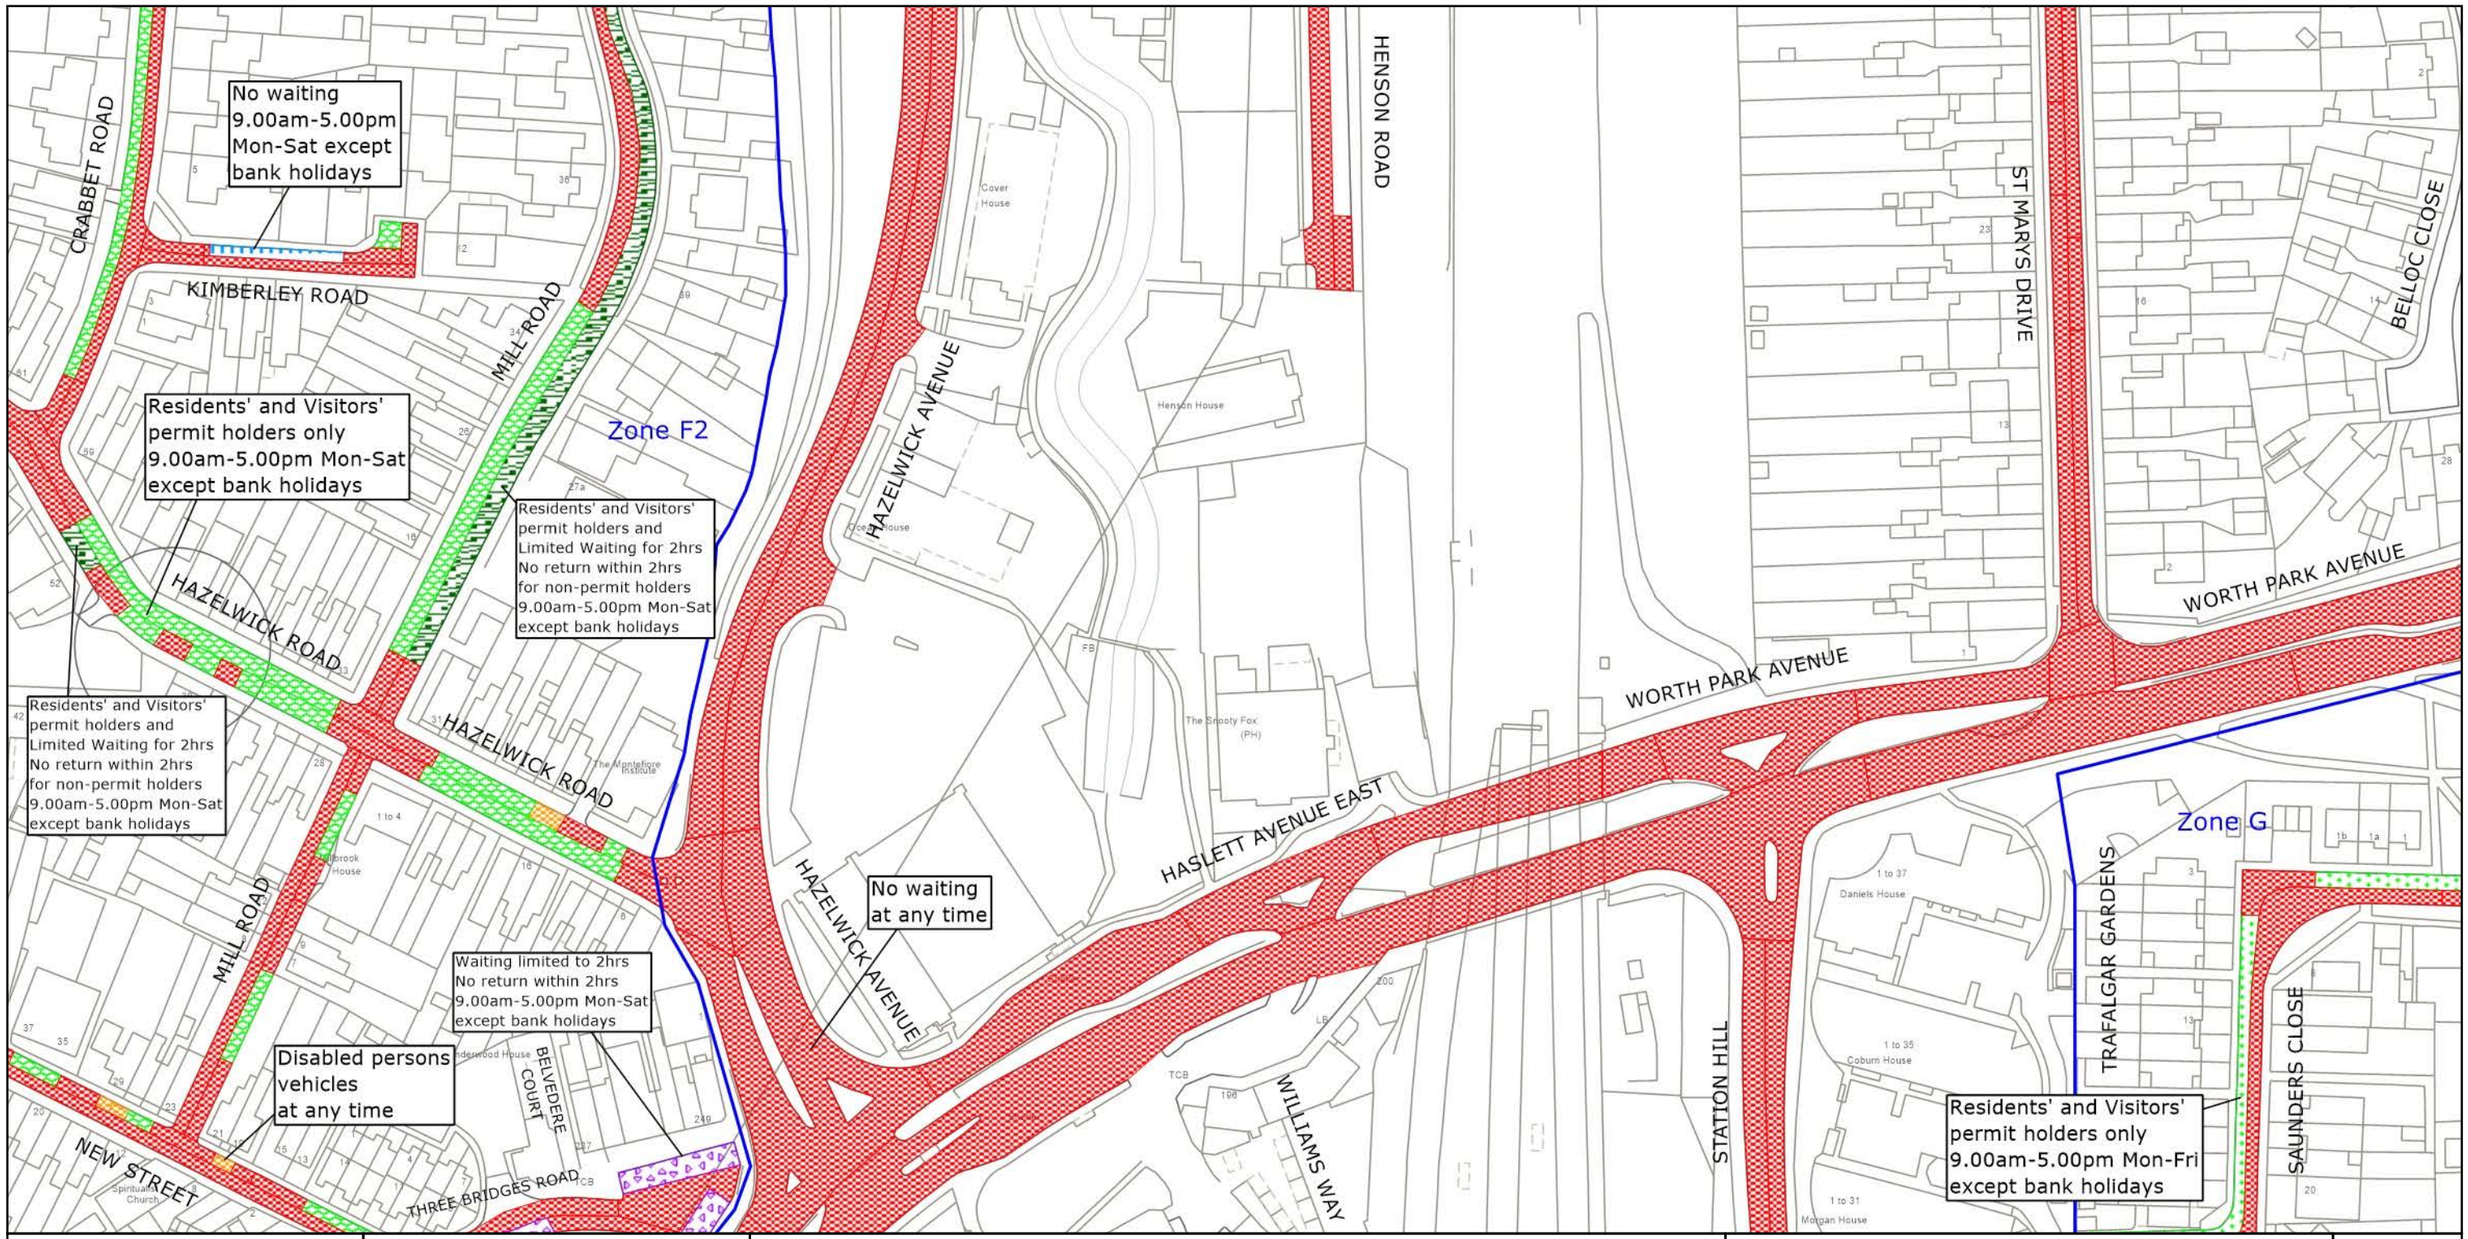

west sussex county council

West Sussex County Council
Highways & Transport
The Grange
Tower Street
Chichester
West Sussex
PO19 1RH

CRAWLEY BOROUGH: POUND HILL NORTH & FORGE WOOD, POUND HILL SOUTH & WORTH, AND THREE BRIDGES WARDS

PROPOSED WAITING RESTRICTIONS (28.07.2026)

© Crown copyright and database rights 2025 OS AC0000849983. You are permitted to use this data solely to enable you to respond to, or interact with, the organisation that provided you with the data. You are not permitted to copy, sub-license, distribute or sell any of this data to third parties in any form.


TILE REF NO:
TQ2837SES

SHEET ISSUE NO 8_CRW8047
SHEET ACTIVE FROM - DD.MM.YYYY

N

SCALE:
1:1250
at A3 size

PAGE 1 OF 2: EXISTING RESTRICTIONS ONLY

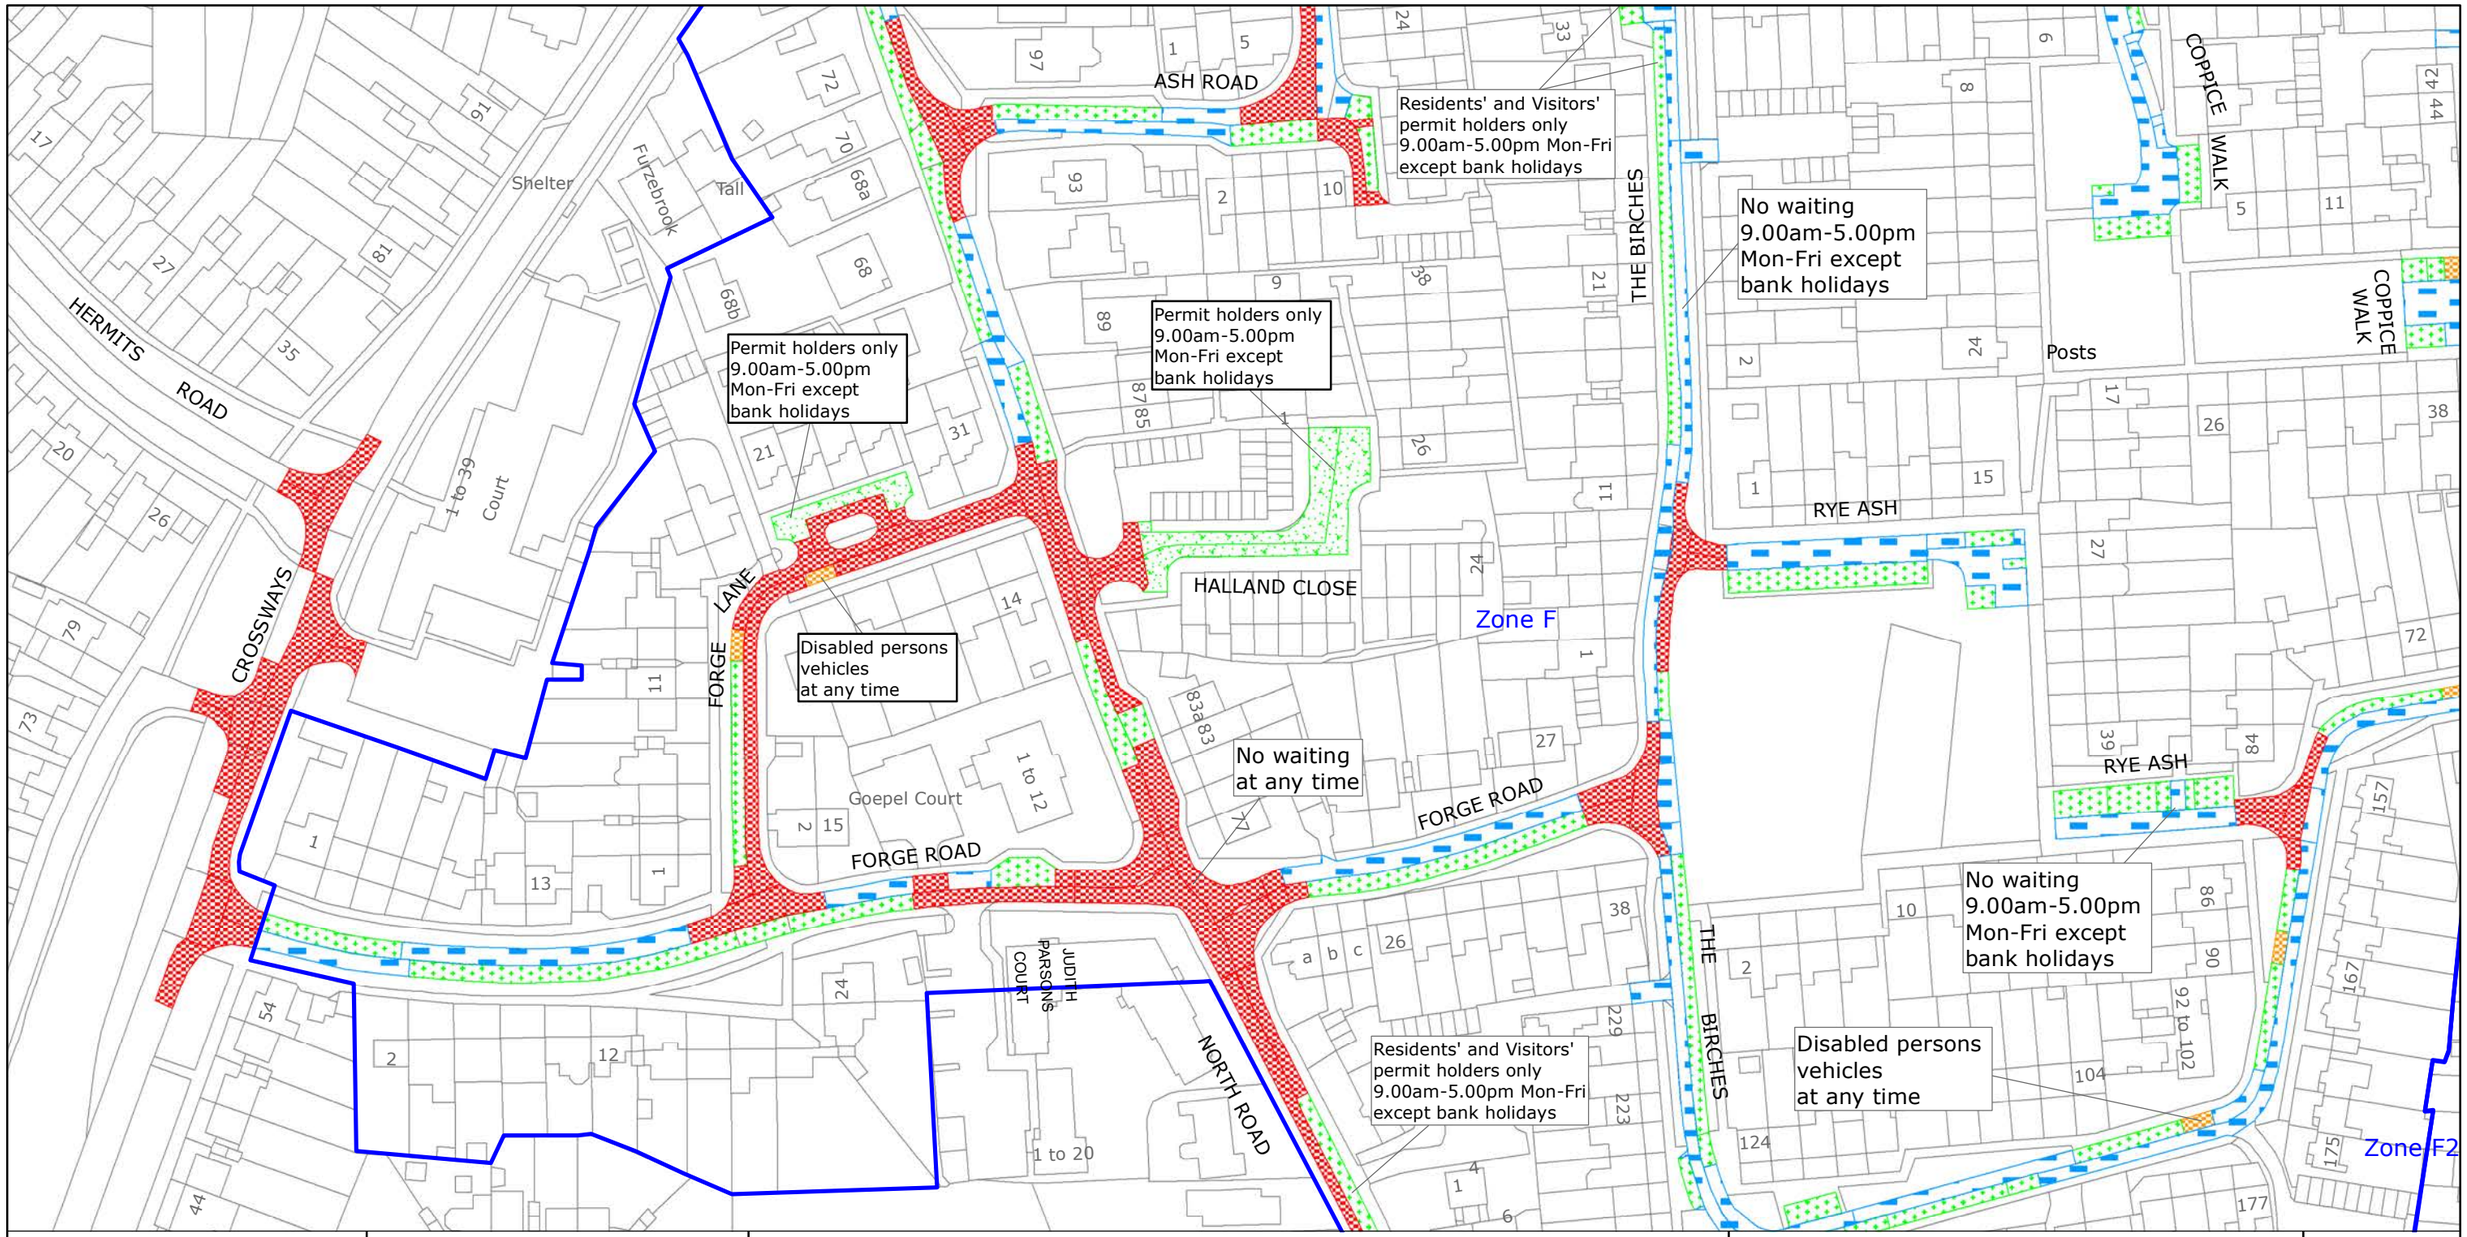

west sussex county council

West Sussex County Council
Highways & Transport
The Grange
Tower Street
Chichester
West Sussex
PO19 1RH

CRAWLEY BOROUGH: THREE BRIDGES WARD

WAITING RESTRICTIONS

Reproduced from or based upon 2022 Ordnance Survey mapping with permission of the Controller of HMSO (c) Crown Copyright reserved.
Unauthorised reproduction infringes Crown copyright and may lead to prosecution or civil proceedings West Sussex County Council Licence No. 100018485

TILE REF NO:
TQ2837SWN


SHEET ISSUE NO 6
SHEET ACTIVE FROM - 18.07.2022

N

SCALE:
1:1250
at A3 size

PAGE 2 OF 2: PROPOSED CHANGES TO RESTRICTIONS (CIRCLED)

Map centre: 528250, 137375

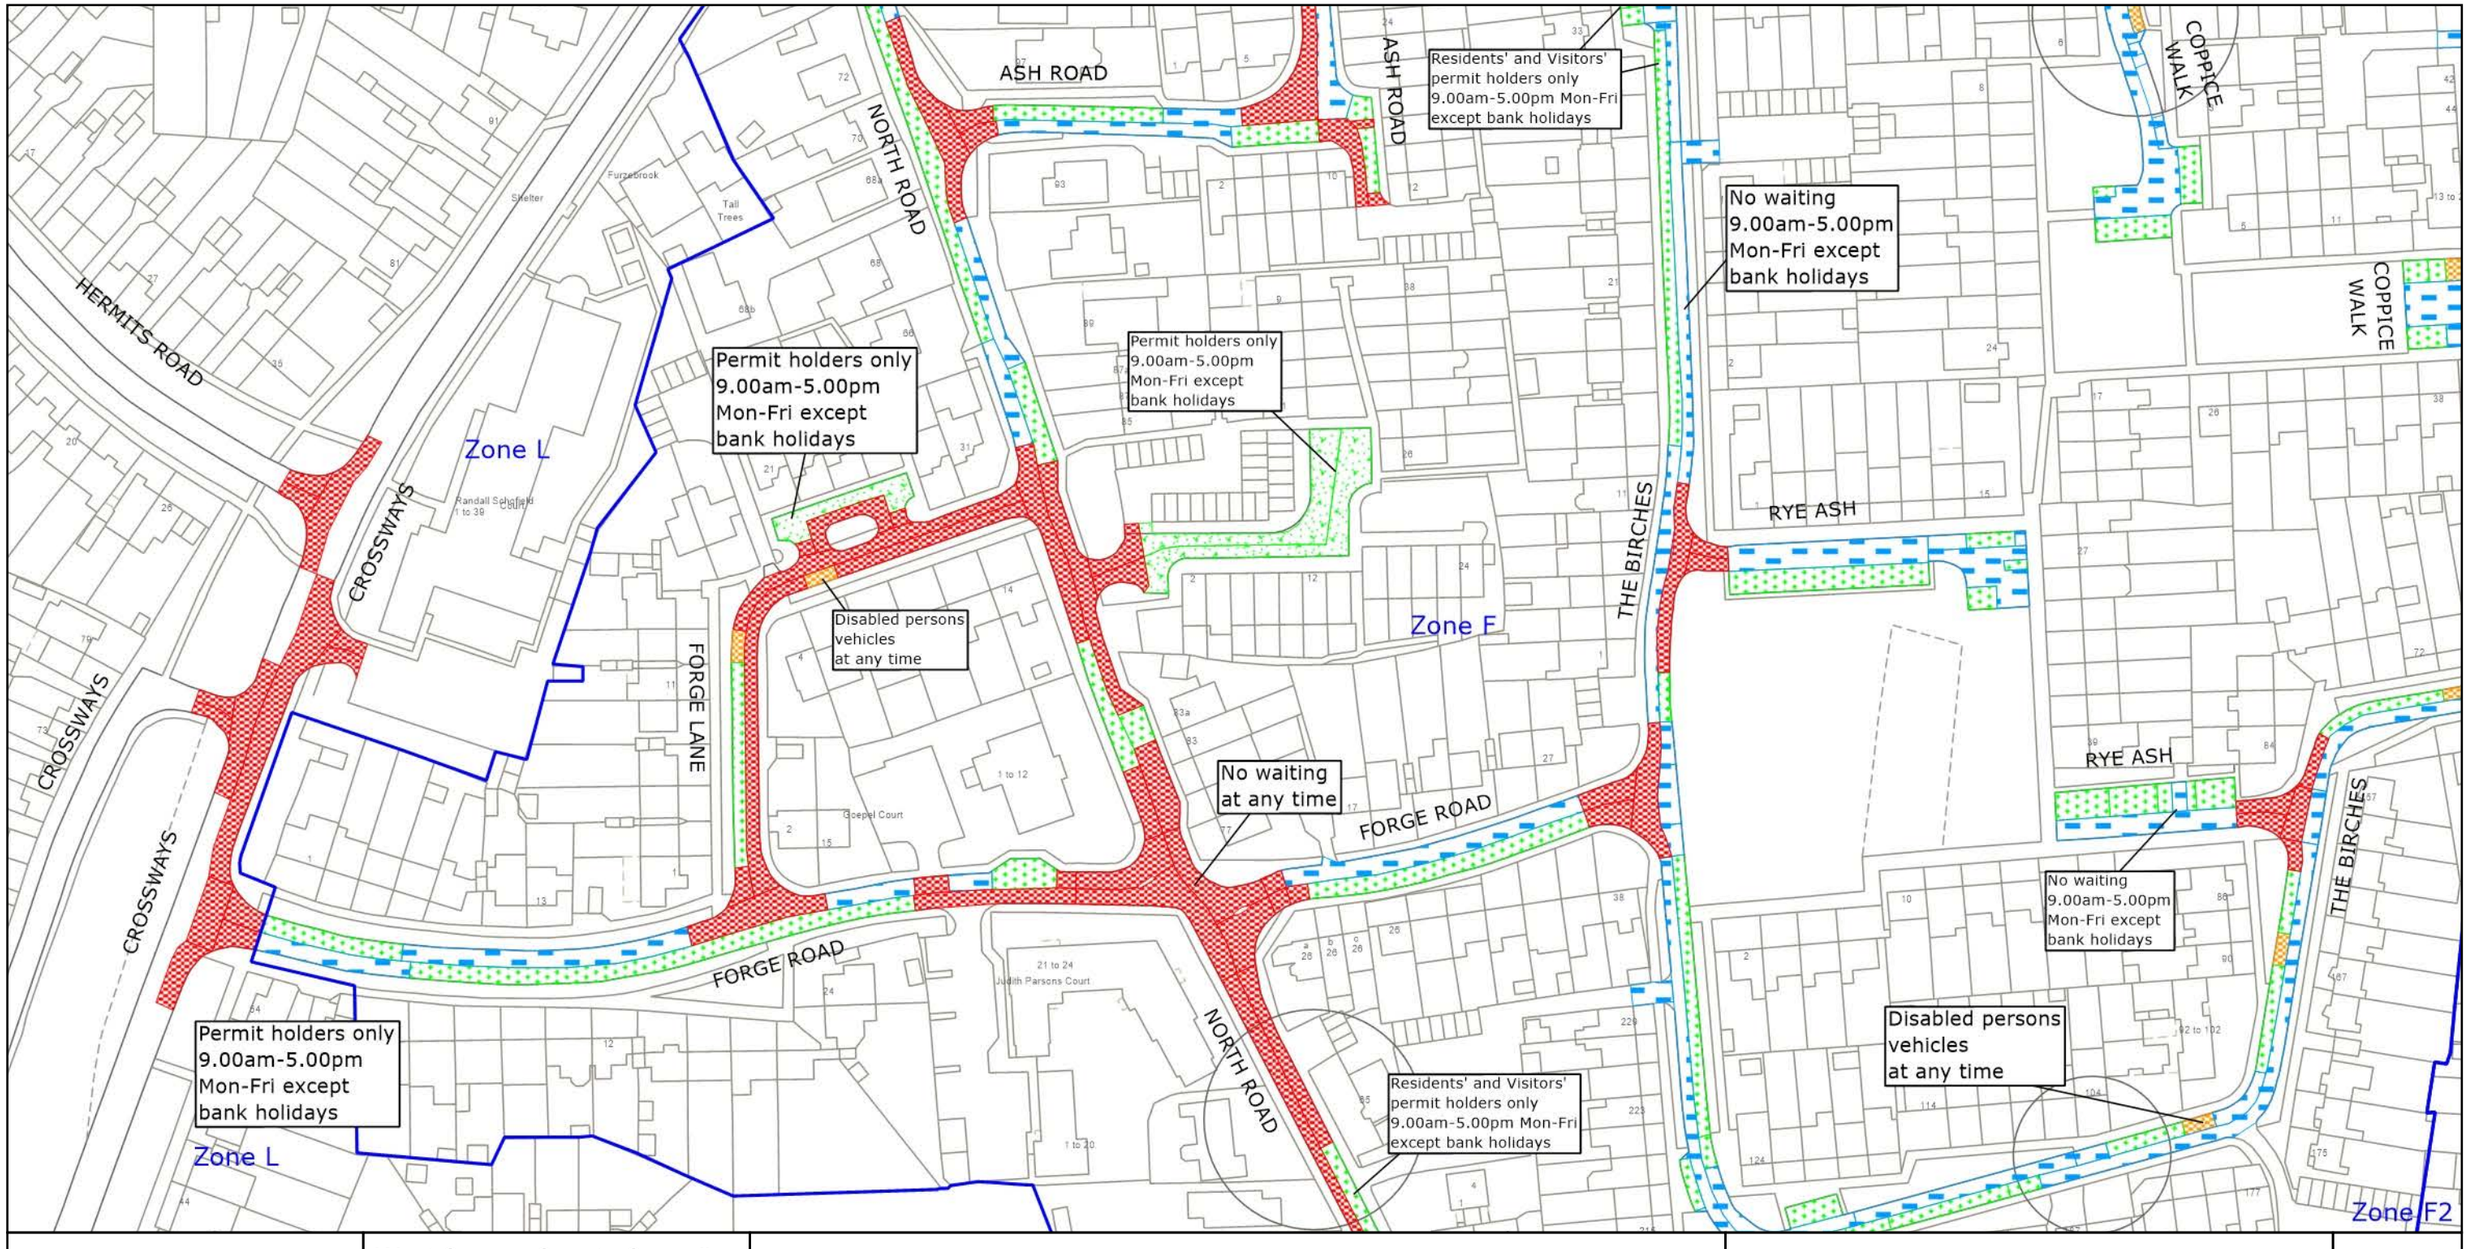

west sussex county council

West Sussex County Council
Highways & Transport
The Grange
Tower Street
Chichester
West Sussex
PO19 1RH

CRAWLEY BOROUGH: THREE BRIDGES WARD

PROPOSED WAITING RESTRICTIONS (28.07.2026)

© Crown copyright and database rights 2025 OS AC0000849983. You are permitted to use this data solely to enable you to respond to, or interact with, the organisation that provided you with the data. You are not permitted to copy, sub-license, distribute or sell any of this data to third parties in any form.


TILE REF NO:
TQ2837SWN

SHEET ISSUE NO 7_CRW8047
SHEET ACTIVE FROM - DD.MM.YYYY

N

SCALE:
1:1250
at A3 size

PAGE 1 OF 2: EXISTING RESTRICTIONS ONLY

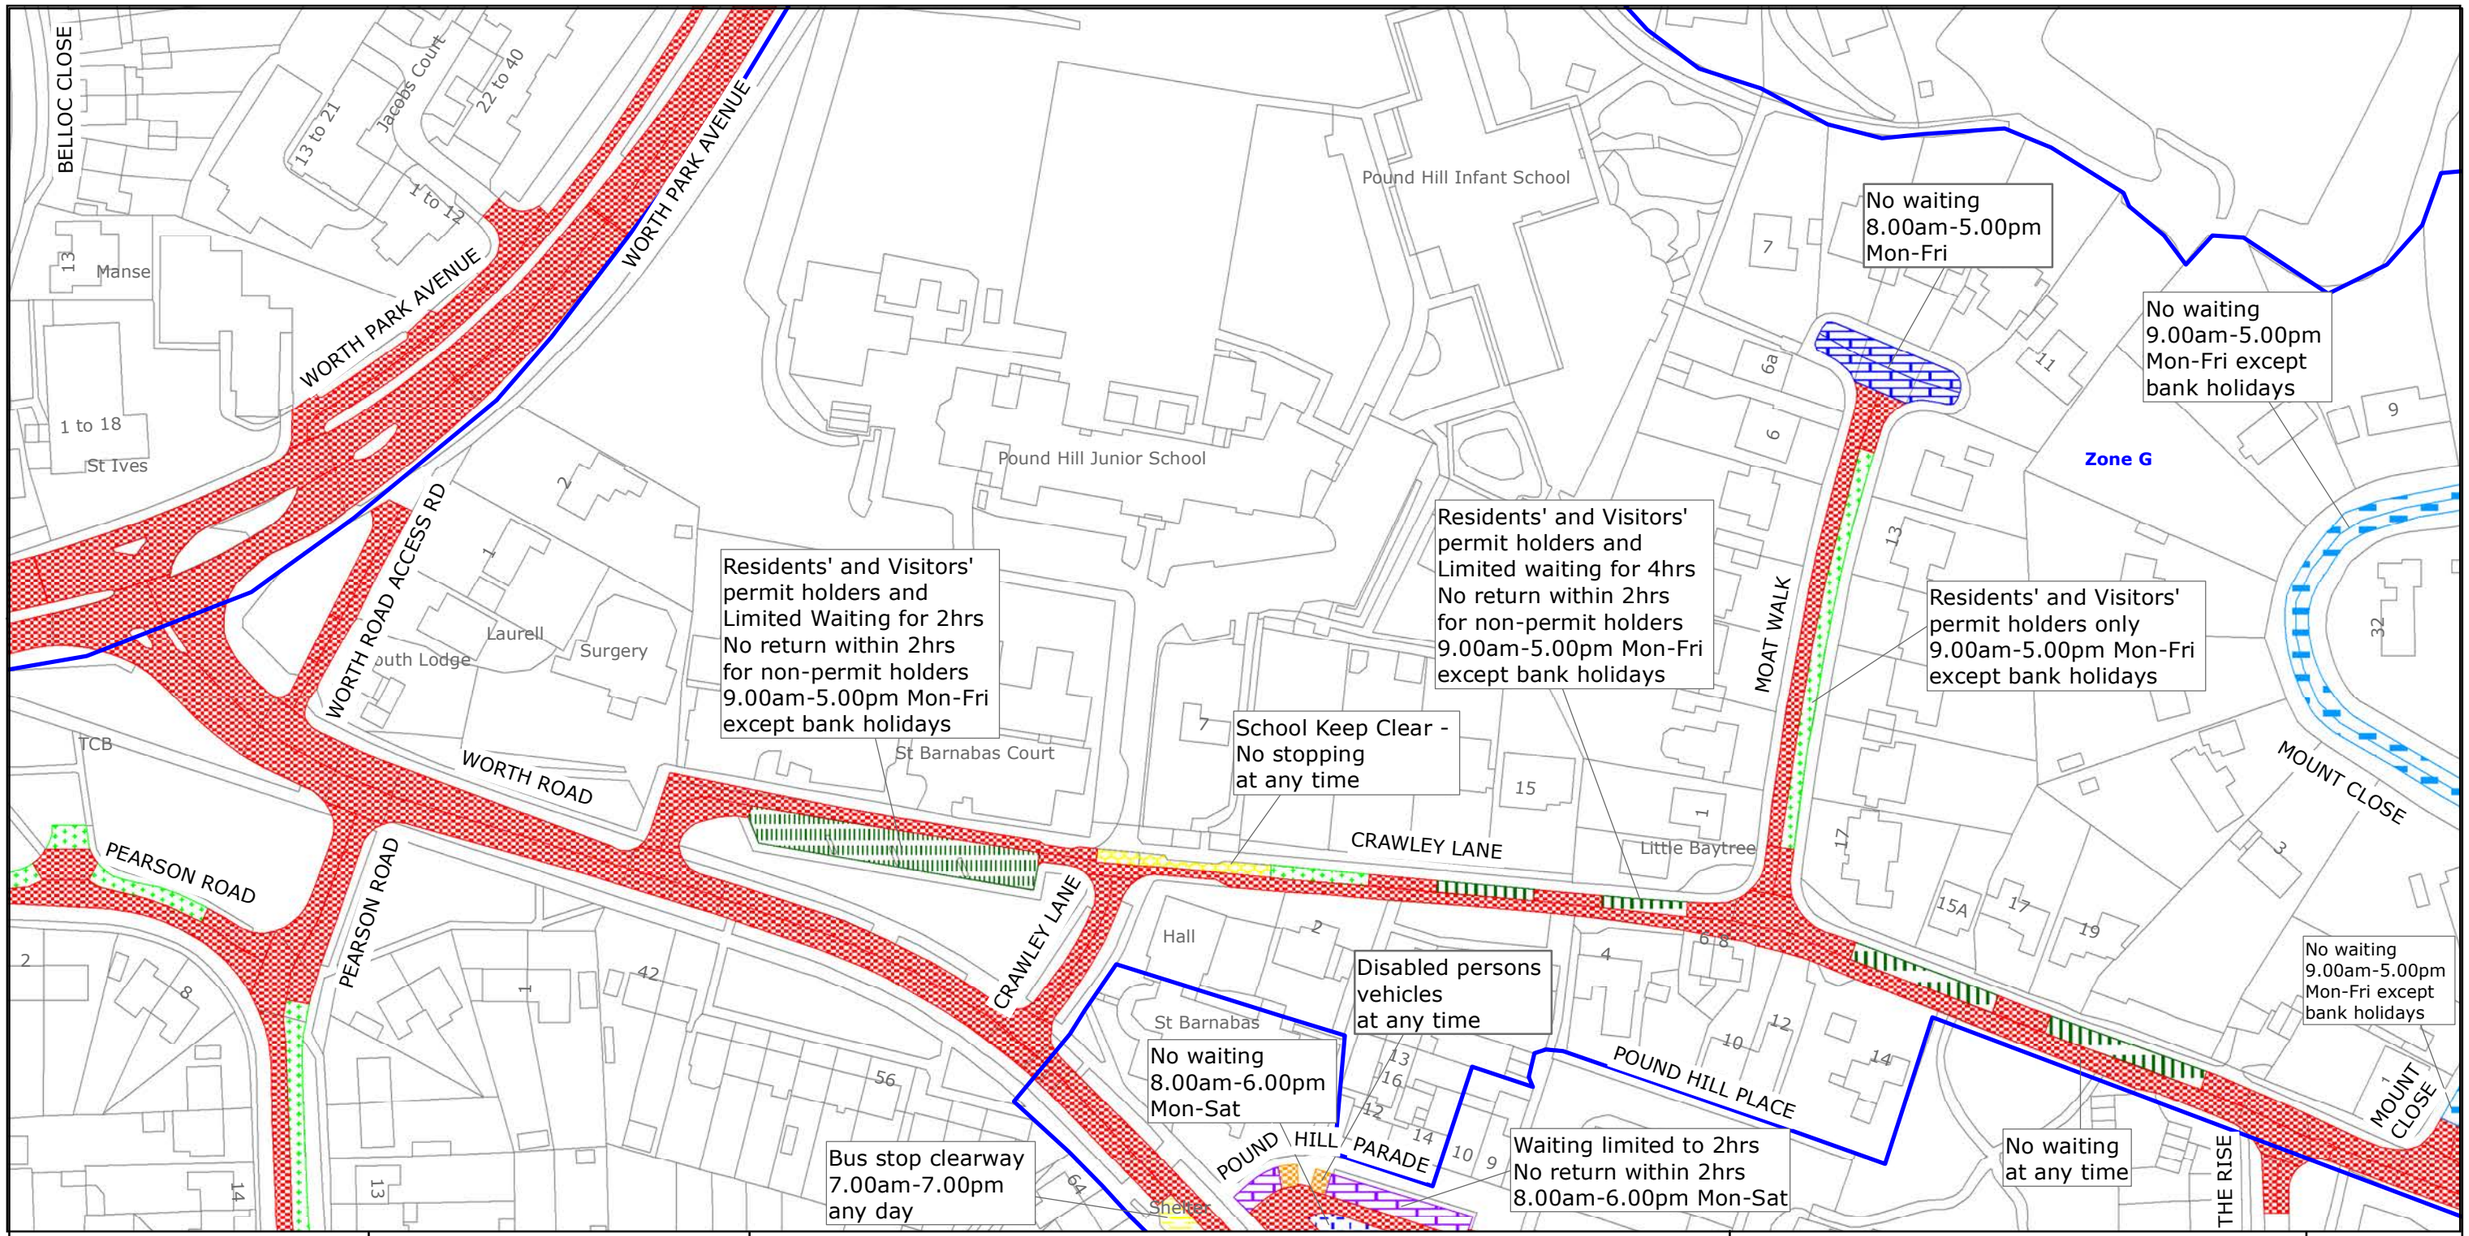

west sussex county council

West Sussex County Council
Highways & Transport
The Grange
Tower Street
Chichester
West Sussex
PO19 1RH

CRAWLEY BOROUGH: POUND HILL NORTH AND
POUND HILL SOUTH AND
WORTH WARDS

WAITING RESTRICTIONS

Reproduced from or based upon 2019 Ordnance Survey mapping with permission of the Controller of HMSO (c) Crown Copyright reserved.
Unauthorised reproduction infringes Crown copyright and may lead to prosecution or civil proceedings West Sussex County Council Licence No. 100018485

TILE REF NO:
TQ2937SWS

SHEET ISSUE NO 5


SHEET ACTIVE FROM - 15/07/2019

N

SCALE:
1:1250
at A3 size

PAGE 2 OF 2: PROPOSED CHANGES TO RESTRICTIONS (CIRCLED)

Map centre: 529250, 137125

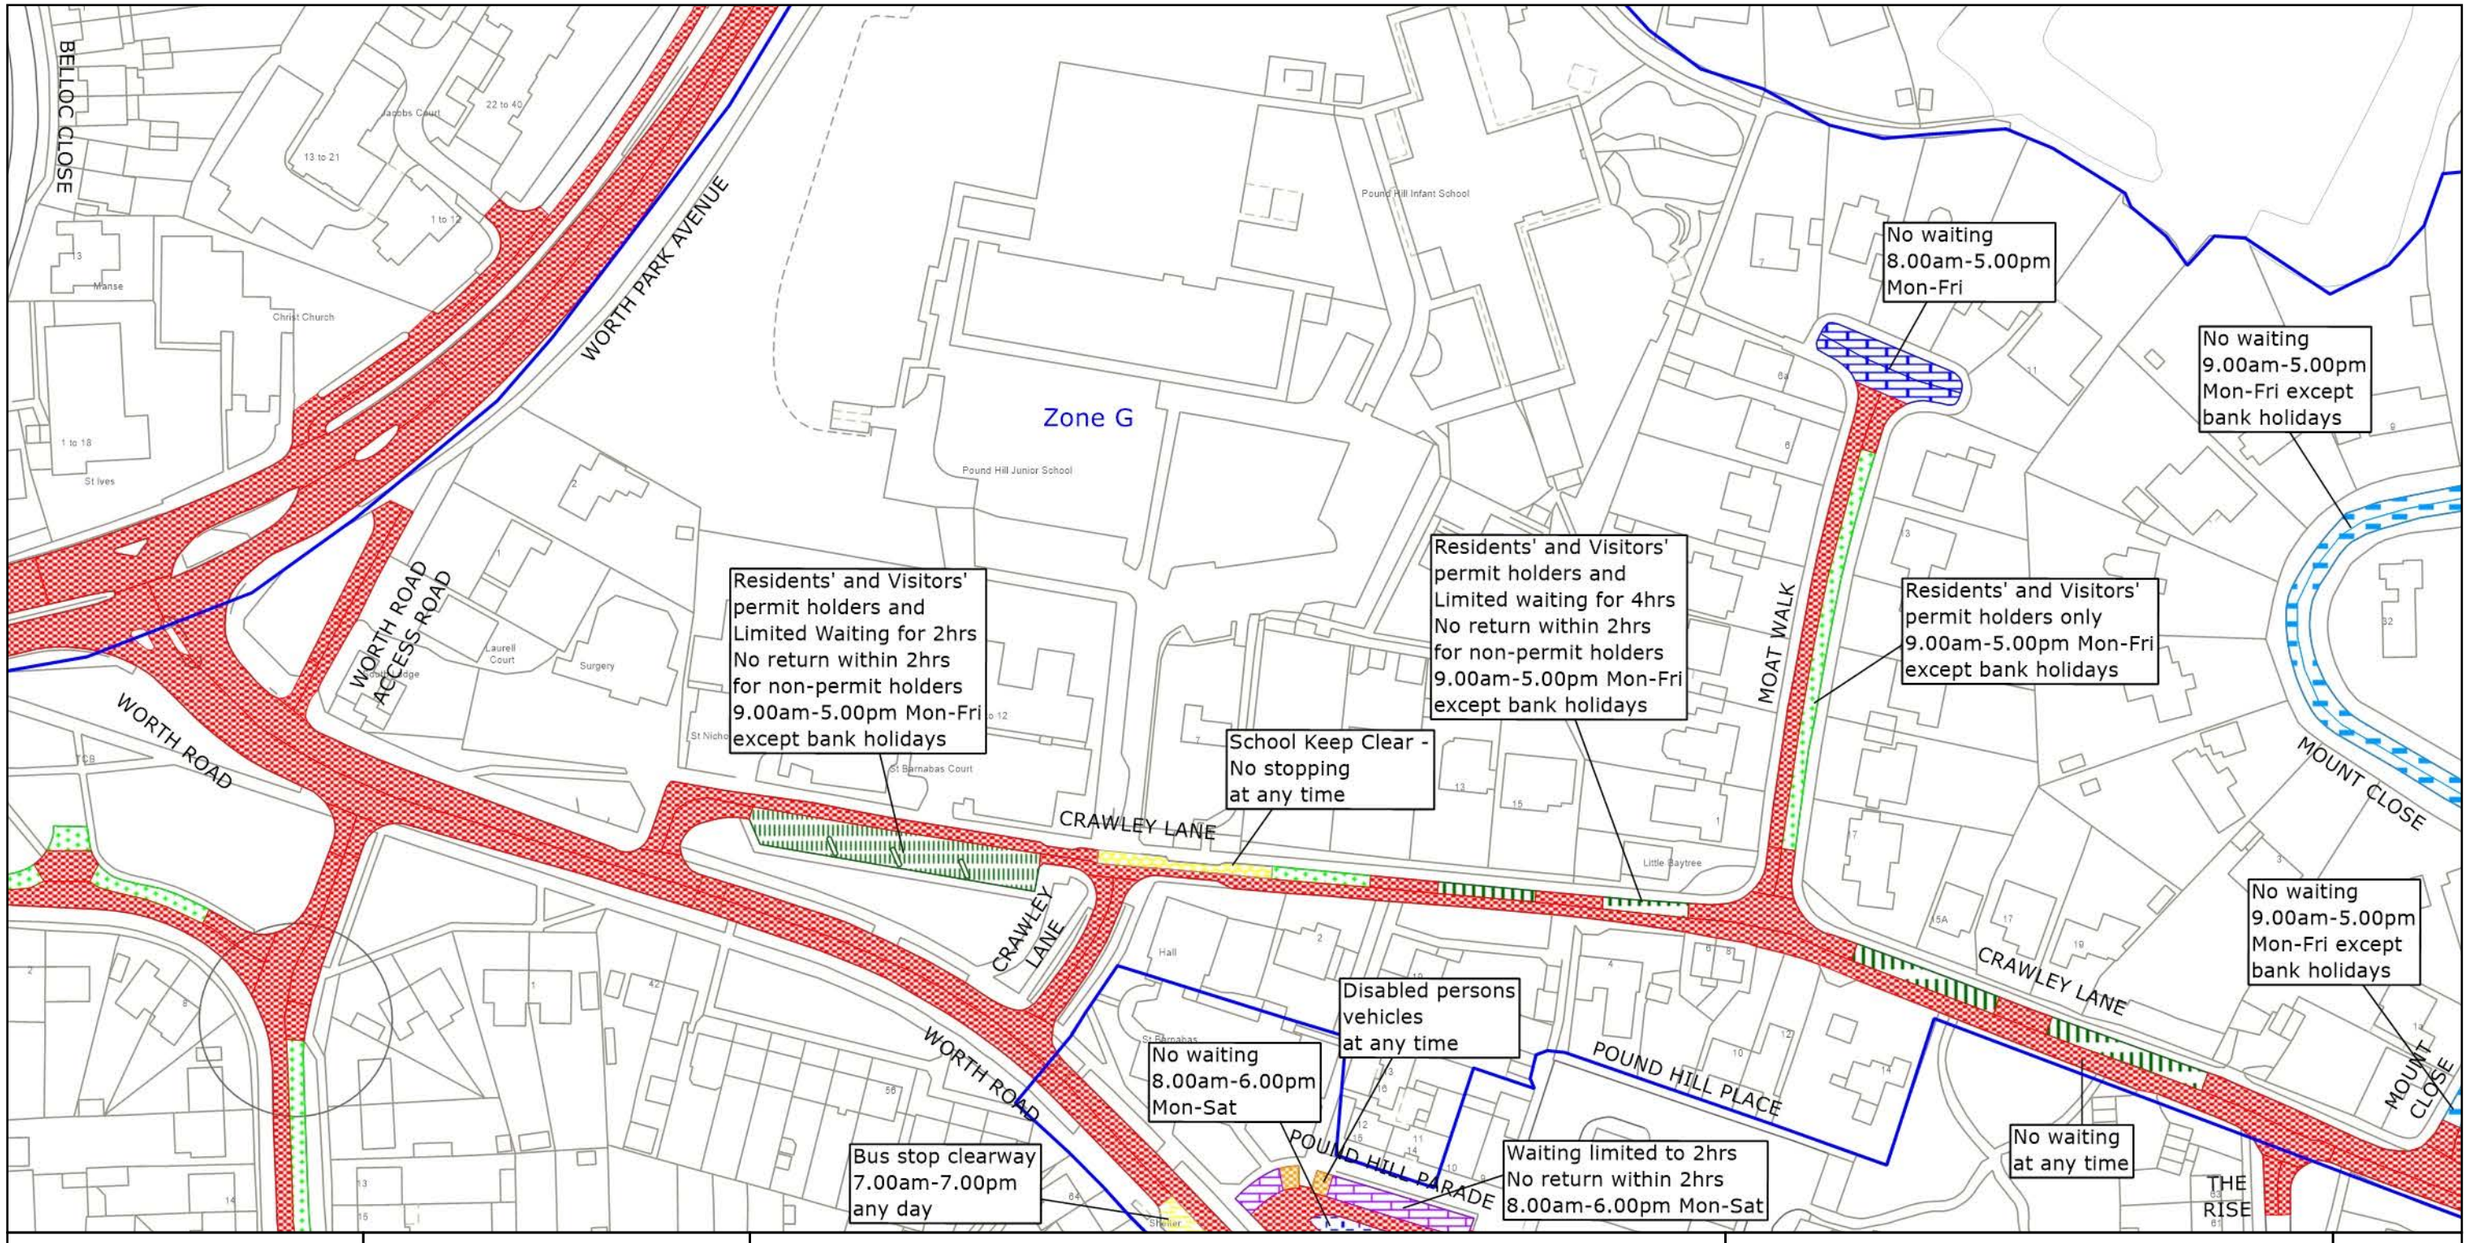

west sussex county council

West Sussex County Council
Highways & Transport
The Grange
Tower Street
Chichester
West Sussex
PO19 1RH

CRAWLEY BOROUGH: POUND HILL NORTH & FORGE WOOD AND POUND HILL SOUTH & WORTH WARDS

PROPOSED WAITING RESTRICTIONS (28.07.2026)

© Crown copyright and database rights 2025 OS AC0000849983. You are permitted to use this data solely to enable you to respond to, or interact with, the organisation that provided you with the data. You are not permitted to copy, sub-license, distribute or sell any of this data to third parties in any form.

TILE REF NO: TQ2937SWS

SHEET ISSUE NO 6_CRW8047

SHEET ACTIVE FROM - DD.MM.YYYY

N

SCALE: 1:1250 at A3 size