TRAFFIC REGULATION ORDER (TRO) CONSULTATION

ARN9003MM – Aldwick: Rose Green Road

12/11/26 – 3/12/26

Contents

Notice	Page 2
Statement of Reasons	Page 3
Draft Order	Page 4
Plan "c_arunsz9099swn" - existing restrictions	Page 5
Plan "c_arunsz9099swn" - proposals	Page 6

West Sussex County Council
((Arun District) (Parking Places & Traffic Regulation) (Consolidation) Order 2010)

(Aldwick: Rose Green Road Amendment) Order 2026

NOTICE is hereby given that West Sussex County Council proposes to make a permanent Traffic regulation Order under the provisions of the Road Traffic Regulation Act 1984, the effect of which will be to prohibit waiting at any time (introduce double yellow lines) on the north side of Rose Green Road in Aldwick, along the frontage of No.80.

Full details of the proposals in this notice can be viewed on the Traffic Regulation Order page of the West Sussex County Council website. The website includes a response form for any comments or objections.

People without access to a computer who wish to view details of the scheme should telephone the West Sussex County Council Contact Centre on 01243 642105 to receive the documents by post.

Any comments or objections about the proposal must be received before 3 December 2026. These may be submitted via the response form on the website mentioned above, by e-mail to tro.consultation@westsussex.gov.uk or in writing to TRO Team, West Sussex County Council, The Grange, Tower Street, Chichester, PO19 1RH. For legal reasons, only correspondence including a full name and address will be considered. Please quote reference ARN9003-MM in all correspondence.

Dated this 12th day of November 2026.
Executive Director of Law, Assurance & Insight, County Hall, Chichester.

West Sussex County Council
((Arun District) (Parking Places & Traffic Regulation) (Consolidation) Order 2010)

(Aldwick: Rose Green Road Amendment) Order 2026

Statement of Reasons for Proposing to Make the Order

West Sussex County Council proposes to make a permanent Traffic Regulation Order that will prohibit waiting at any time (introduce double yellow lines) on the north side of Rose Green Road in Aldwick, along the frontage of No.80.

A new property development is being constructed on land north of Sefter Road and Rose Green Road. As part of this development, no.80 Rose Green Road has been demolished to provide a pedestrian and emergency access to the new development. The new restriction is needed to prevent parked cars from obstructing this new pedestrian access and to provide pedestrians using it with a clear place to cross Sefter Road.

The new order is therefore proposed to avoid danger to persons or other traffic using the affected lengths of road and to improve the amenities of the area through which the road runs.

The attached drawing, numbered SZ9099SWN shows the lengths of roads affected by the proposed order.

Executive Director of Law, Assurance & Insight
28 October 2026
ARN9003-MM

****

WEST SUSSEX COUNTY COUNCIL
((ARUN DISTRICT) (PARKING PLACES & TRAFFIC REGULATION) (CONSOLIDATION) ORDER 2010)

(ALDWICK: ROSE GREEN ROAD AMENDMENT) ORDER 2026

West Sussex County Council in exercise of their powers under Sections 1 (a) 2 (1) and (2), 4 (2), 45. 46. 49 and 53 and Part IV of Schedule 9 of the Road Traffic Regulation Act 1984 ("the Act") as amended and of all other enabling powers and after consultation with the Chief Officer of Police in accordance with Part III of Schedule 9 to the Act hereby make the following Order:-

1. The Order shall come into operation on the ***** day of ***** 2026 and may be cited as "West Sussex County Council) ((Arun District) (Parking Places & Traffic Regulation) (Consolidation) Order 2010) (Aldwick: Rose Green Road Amendment) Order 2026".

2. The "West Sussex County Council ((Arun District) (Parking Places & Traffic Regulation) (Consolidation) Order 2010" is hereby amended by the replacement of the plan specified in the First Schedule to this Order, with the plan specified in the Second Schedule, attached hereto.

FIRST SCHEDULE
Plans to be Replaced

SZ9099SWN (Issue Number 1)

SECOND SCHEDULE
Replacement Plans

SZ9099SWN (Issue Number 2)

For and on behalf of WEST SUSSEX COUNTY COUNCIL

Authorised Signatory:

NAME:

DATE MADE:
ARN9003-MM

PAGE 1 OF 2: EXISTING RESTRICTIONS ONLY

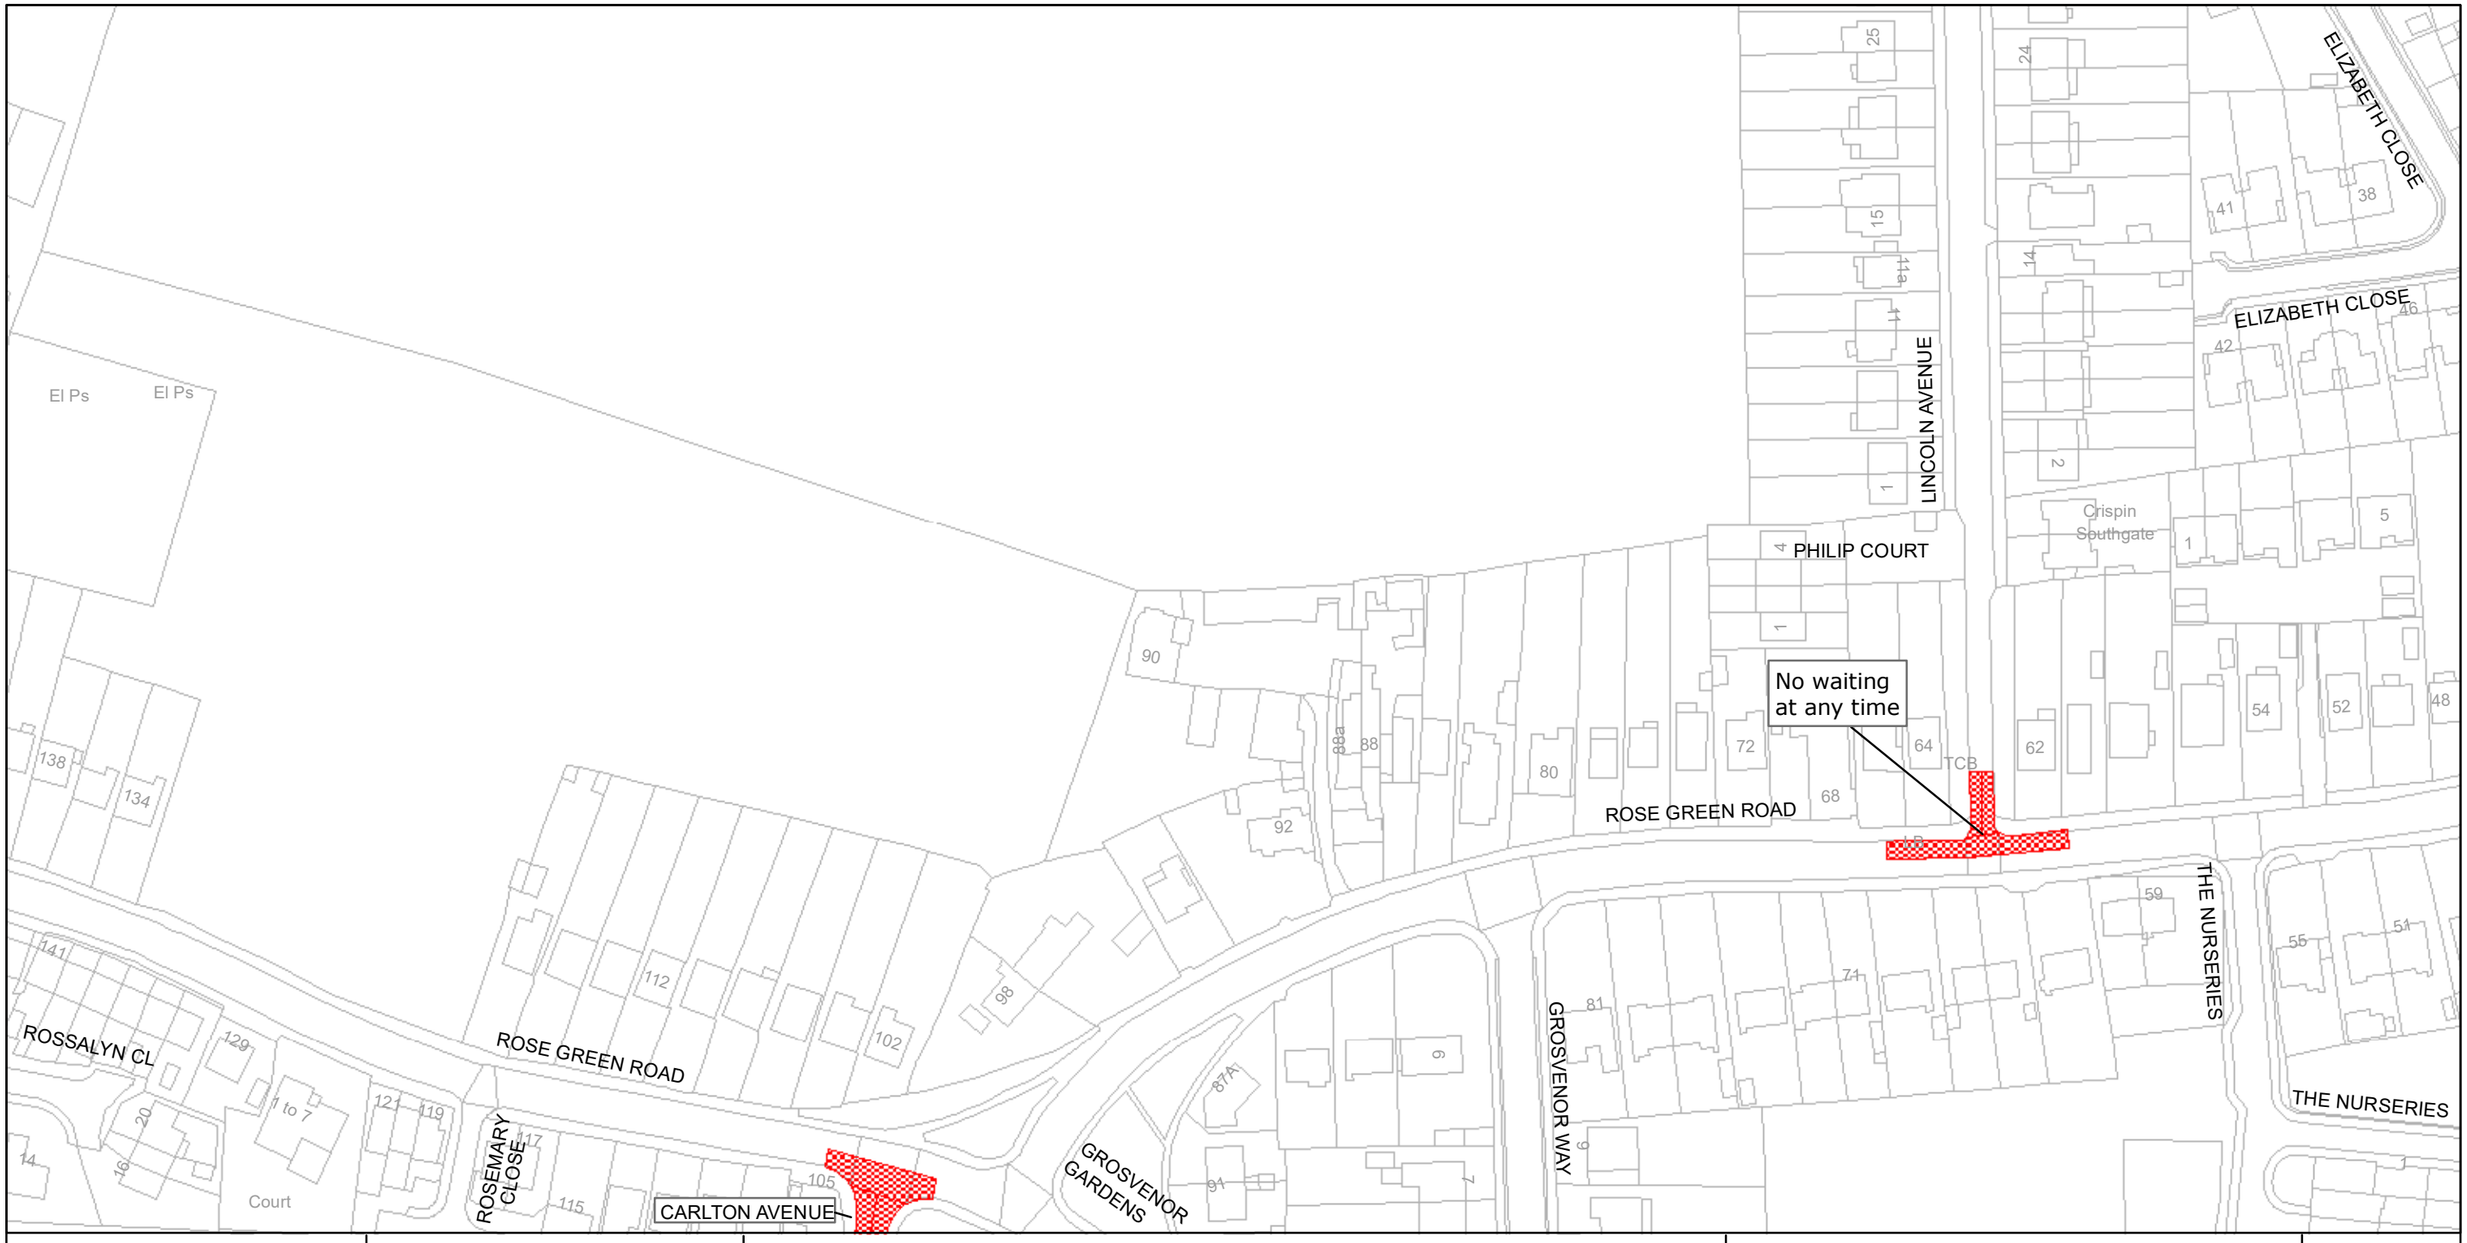

west sussex county council

West Sussex County Council
Infrastructure
The Grange
Tower Street
Chichester
West Sussex
PO19 1RH

ARUN DISTRICT: ALDWICK

WAITING RESTRICTIONS

TILE REF NO:
SZ9099SWN

SHEET ISSUE NO 1
SHEET ACTIVE FROM - 05/07/2010

SCALE:
1:1250
at A3 size

Reproduced from or based upon 2009 Ordnance Survey mapping with permission of the Controller of HMSO (c) Crown Copyright reserved.
Unauthorised reproduction infringes Crown copyright and may lead to prosecution or civil proceedings West Sussex County Council Licence No. 100023447

PAGE 2 OF 2: PROPOSED CHANGES TO RESTRICTIONS (CIRCLED)

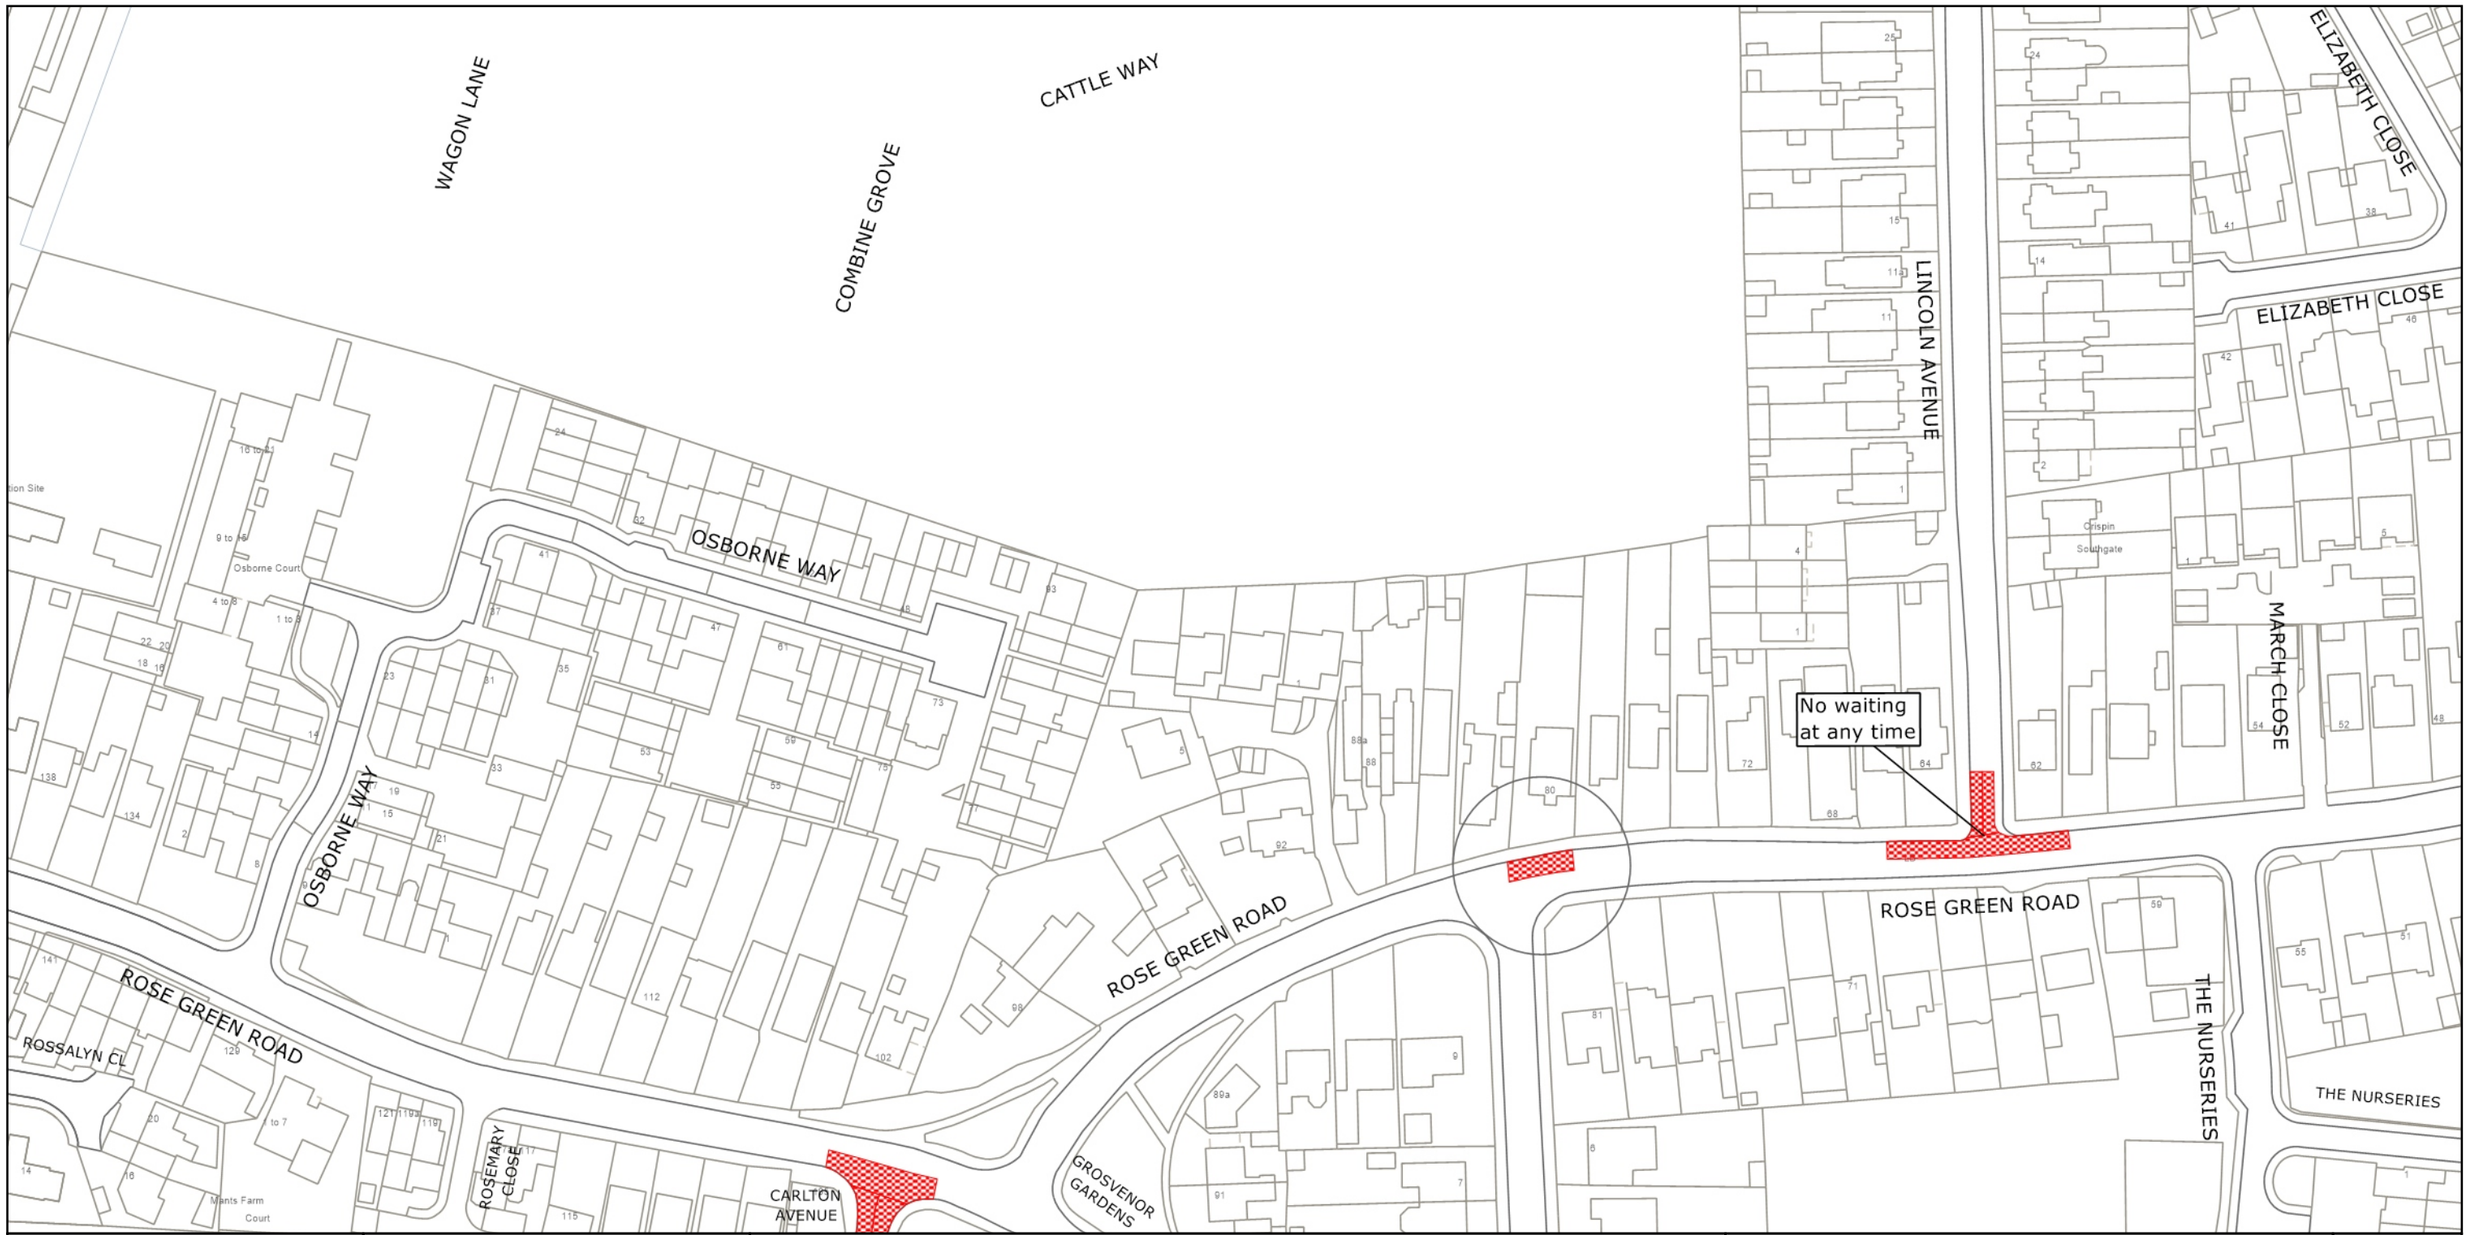

west sussex county council	West Sussex County Council Highways & Transport The Grange Tower Street Chichester West Sussex PO19 1RH	ARUN DISTRICT: ALDWICK PROPOSED WAITING RESTRICTIONS (14.07.2023)	TILE REF NO: SZ9099SWN SHEET ISSUE NO 2_ARN9003 SHEET ACTIVE FROM - DD.MM.YYYY

Reproduced from or based upon 2023 Ordnance Survey mapping with permission of the Controller of HMSO (c) Crown Copyright reserved.
Unauthorised reproduction infringes Crown copyright and may lead to prosecution or civil proceedings West Sussex County Council Licence No. 100018485

N

SCALE: 1:1250 at A3 size