

TRAFFIC REGULATION ORDER (TRO) CONSULTATION

MDS8017MM – East Grinstead: Bourg-De-Peage Avenue and Warburton Close

29/10/26 – 18/11/26

Contents

Notice	Page 2
Statement of Reasons	Page 3
Draft Order	Page 4
Plans - existing & proposed	Pages 5-9

West Sussex County Council
((Mid Sussex District) (Parking Places & Traffic Regulation) (Consolidation
No.2) Order 2006)

(East Grinstead: Bourg-De-Peage Avenue and Warburton Close Amendment)
Order 2026

And

East Grinstead: Bourg-De-Peage Avenue Pedestrian Crossing Place 2026

And

East Grinstead: Warburton Close Raised Traffic Calming Feature 2026

NOTICE is hereby given that West Sussex County Council proposes to make a permanent Traffic regulation Order under the provisions of the Road Traffic Regulation Act 1984, the effect of which will be to amend the layout of 'School Keep Clear' markings and double yellow lines on Bourg-De-Peage Avenue in East Grinstead at Estcots Primary School and Sackville School. The Order also extends existing double yellow lines on both sides of Warburton Close at its junction with Bourg-De-Peage Avenue westwards by appx 5m.

NOTICE is also hereby given that West Sussex County Council proposes to install a new zebra crossing on Bourg-De-Peage Avenue, 20m north of its junction with Warburton close.

NOTICE is also hereby given that West Sussex County Council proposes to install a new table-top raised traffic calming feature on Warburton Close at its junction with Bourg-De-Peage Avenue. The proposed feature will be 65mm high and constructed in black McAdam.

Full details of the proposals in this notice can be viewed on the Traffic Regulation Order page of the [West Sussex County Council website](https://www.westsussex.gov.uk/traffic-regulation-order). The website includes a response form for any comments or objections.

People without access to a computer who wish to view details of the scheme should telephone the West Sussex County Council Contact Centre on 01243 642105 to receive the documents by post.

Any comments or objections about the proposal must be received before 19 November 2026. These may be submitted via the response form on the website mentioned above, by e-mail to tro.consultation@westsussex.gov.uk or in writing to TRO Team, West Sussex County Council, The Grange, Tower Street, Chichester, PO19 1RH. For legal reasons, only correspondence including a full name and address will be considered. Please quote reference MDS8017-MM in all correspondence.

Dated this 29th day of October 2026.

Executive Director of Law, Assurance & Insight, County Hall, Chichester.

West Sussex County Council
((Mid Sussex District) (Parking Places & Traffic Regulation) (Consolidation
No.2) Order 2006)

(East Grinstead: Bourg-De-Peage Avenue and Warburton Close Amendment)
Order 2026

And

East Grinstead: Bourg-De-Peage Avenue Pedestrian Crossing Place 2026

And

East Grinstead: Warburton Close Raised Traffic Calming Feature 2026

Statement of Reasons for Proposing to Make the Order

West Sussex County Council proposes to make a permanent Traffic Regulation Order that will amend the layout of 'School Keep Clear' markings and double yellow lines on Bourg-De-Peage Avenue in East Grinstead at Estcots Primary School and Sackville School. The Order also extends existing double yellow lines on both sides of Warburton Close at its junction with Bourg-De-Peage Avenue westwards by appx 5m.

It is also proposed to install a new zebra crossing on Bourg-De-Peage Avenue, 20m north of its junction with Warburton Close and to install a new table-top raised traffic calming feature on Warburton Close at its junction with Bourg-De-Peage Avenue.

The measures described above are all part of a highway improvements scheme intended to improve pedestrian safety near Estcots Primary School and Sackville School, and encourage walking, wheeling and cycling to school. Amendments to parking restrictions will create a clearer layout of restrictions to better prevent parked vehicles creating a hazard and obstructing school entrances. The proposed new zebra crossing will provide a clear safe place to cross the road for pedestrians travelling to or from either school, while the raised feature at the junction of Warburton Close will provide improve safety for pedestrians crossing the junction as they travel northwards towards the schools.

The new order is therefore proposed to avoid danger to persons or other traffic using the affected lengths of road and to improve the amenities of the area through which the road runs.

The attached drawings, numbered TQ4037NWN and TQ4038SWS show the new layout of waiting restrictions proposed. Drawing number 14438 shows the location of the proposed crossing and raised traffic calming feature.

Executive Director of Law, Assurance & Insight
19 October 2026
MDS8017-MM

WEST SUSSEX COUNTY COUNCIL
((MID SUSSEX DISTRICT) (PARKING PLACES & TRAFFIC REGULATION)
(CONSOLIDATION NO.2) ORDER 2006)

(EAST GRINSTEAD: BOURG-DE-PEAGE AVENUE AND WARBURTON CLOSE
AMENDMENT) ORDER 2026

West Sussex County Council in exercise of their powers under Sections 1 (a) 2 (1) and (2), 4 (2), 45. 46. 49 and 53 and Part IV of Schedule 9 of the Road Traffic Regulation Act 1984 ("the Act") as amended and of all other enabling powers and after consultation with the Chief Officer of Police in accordance with Part III of Schedule 9 to the Act hereby make the following Order:-

1. The Order shall come into operation on the ***** day of ***** 2026 and may be cited as "West Sussex County Council ((Mid Sussex District) (Parking Places & Traffic Regulation) (Consolidation No.2) Order 2006) (East Grinstead: Bourg-Dr-Peage Avenue and Warburton Close Amendment) Order 2026".
2. The "West Sussex County Council ((Mid Sussex District) (Parking Places & Traffic Regulation) (Consolidation No.2) Order 2006" is hereby amended by the replacement of the plans specified in the First Schedule to this Order, with the plans specified in the Second Schedule, attached hereto.

FIRST SCHEDULE
Plans to be Replaced

TQ4037NWN (Issue Number 6)
TQ4038SWS (Issue Number 4)

SECOND SCHEDULE
Replacement Plans

TQ4037NWN (Issue Number 7)
TQ4038SWS (Issue Number 5)


For and on behalf of WEST SUSSEX COUNTY COUNCIL

Authorised Signatory:

NAME:

DATE MADE:

MDS8017-MM

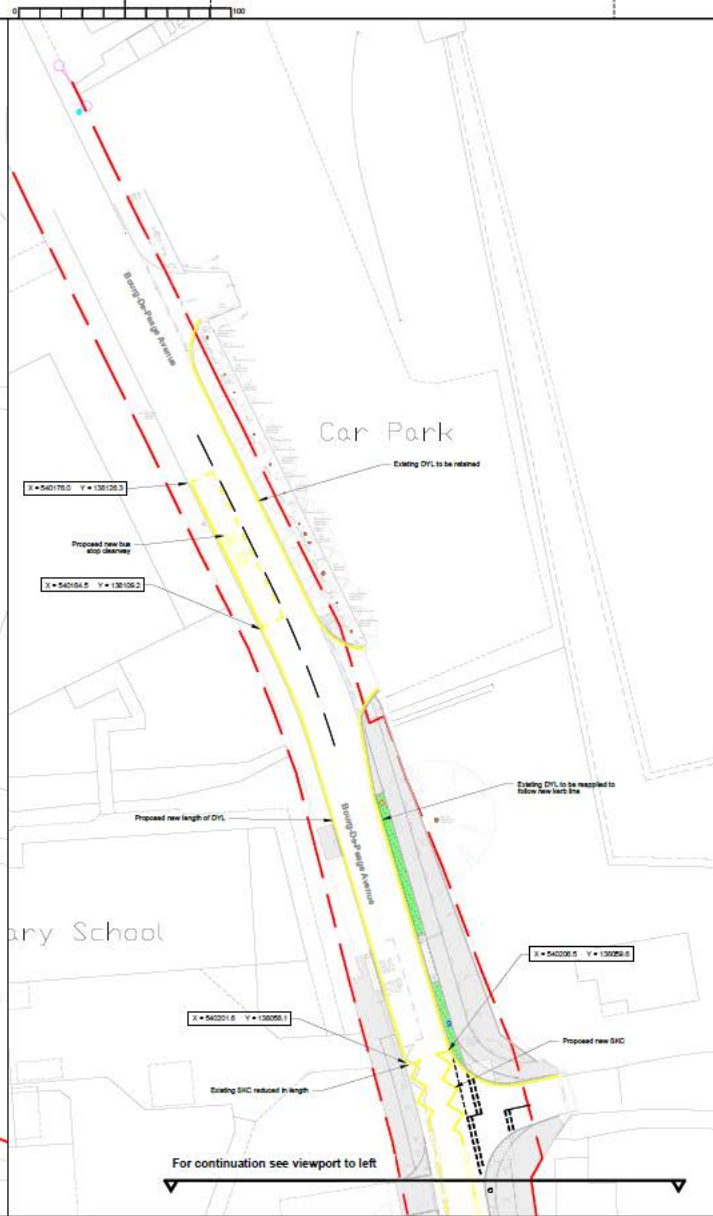

Key			
-----	Highway Boundary		
-----	Proposed Road Marking, refer to T6 schedule		
-----	Proposed Double yellow line, refer to T6 schedule		
-----	Proposed Single yellow line, refer to T6 schedule		
-----	Proposed Named Table, see HSCCS 6211-0700-001		

NOTES

- All dimensions in metres, unless otherwise stated.
- This drawing to be printed in colour.


© Crown copyright and database rights 2008,
OS licence number AC3000646603

Rev	Revision details	Chkd	Appd	Date
Drawn: LP		☒		For comment
Chkd: checked				For tender
Appd: approved				For construction
Date: date				As constructed
File ref: g:\project\				
DWG ref: N/A				

West Sussex County Council
Highways Transport and Planning
County Hall,
West Street
West Sussex
PO19 1RH
(01243) 642105



Project Name	
Estcoats Primary School	
East Grinstead	
Drawing Title	
Detailed Design	
TRO Plan	
Original Drawing Size	A1
Scale: As Shown	Dimensions: -
Drawing No	Rev
14438.WSCC.100.DR.HI.001	01

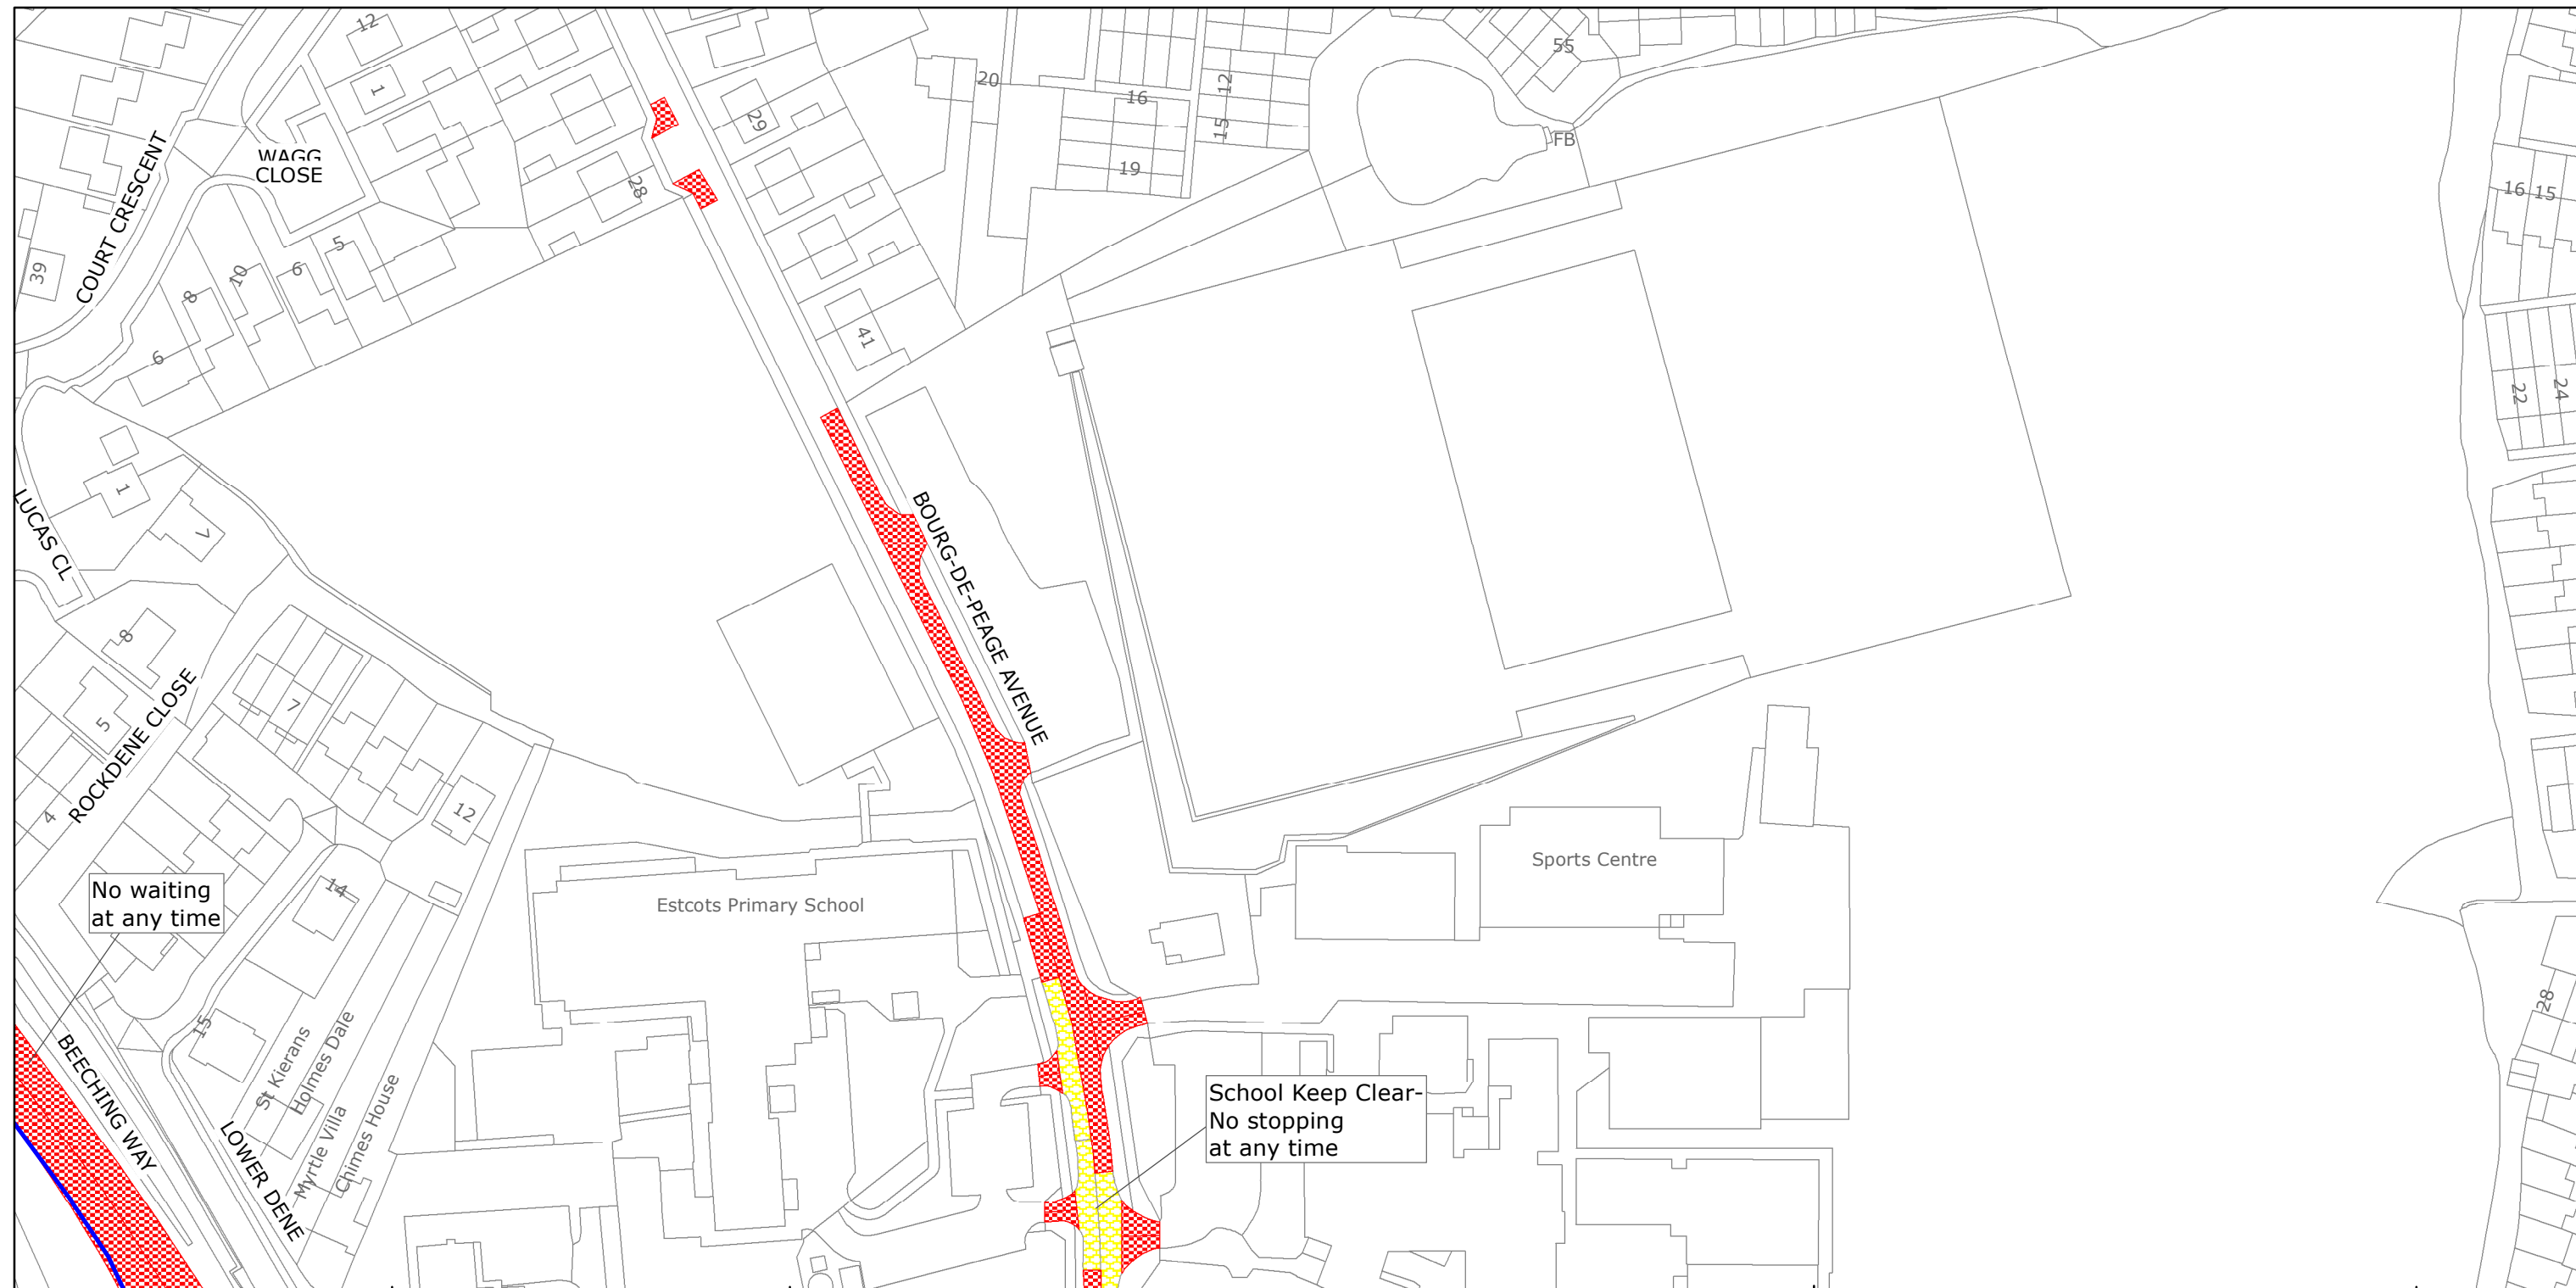

West Sussex County Council
Highways & Transport
The Grange
Tower Street
Chichester
West Sussex
PO19 1RH

MID SUSSEX DISTRICT: EAST GRINSTEAD
WAITING RESTRICTIONS

Reproduced from or based upon 2017 Ordnance Survey mapping with permission of the Controller of HMSO (c) Crown Copyright reserved.
Unauthorised reproduction infringes Crown copyright and may lead to prosecution or civil proceedings West Sussex County Council Licence No. 100018485

TILE REF NO:
TQ4038SWS

SHEET ISSUE NO 4
SHEET ACTIVE FROM - 19/06/2017

N

SCALE:
1:1250
at A3 size

